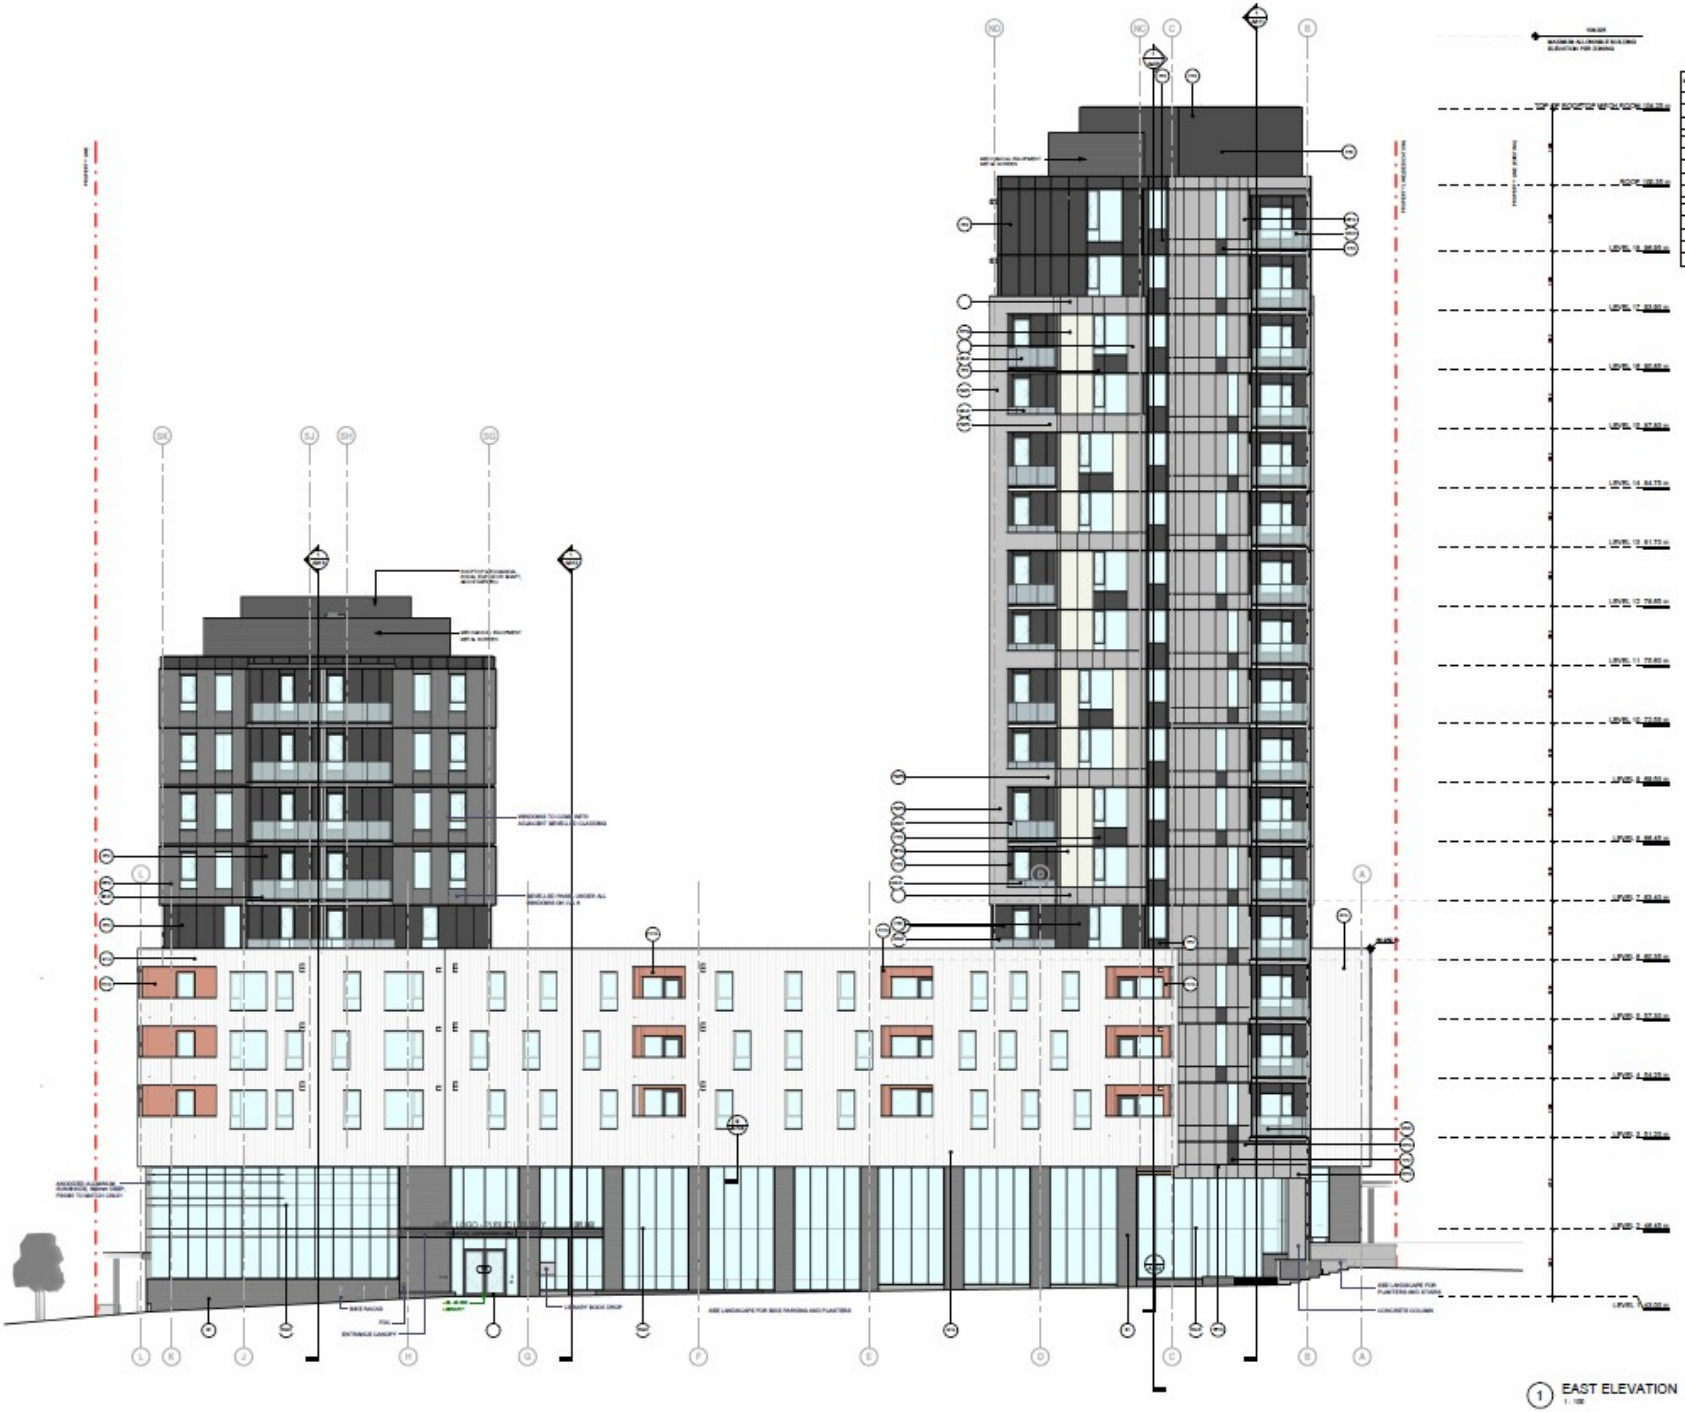

1 EAST ELEVATION
1 : 100

Project title
CEDAR HILL LIBRARY AND AFFORDABLE HOUSING

Sheet title
BUILDING ELEVATIONS - EAST FACADE

A301