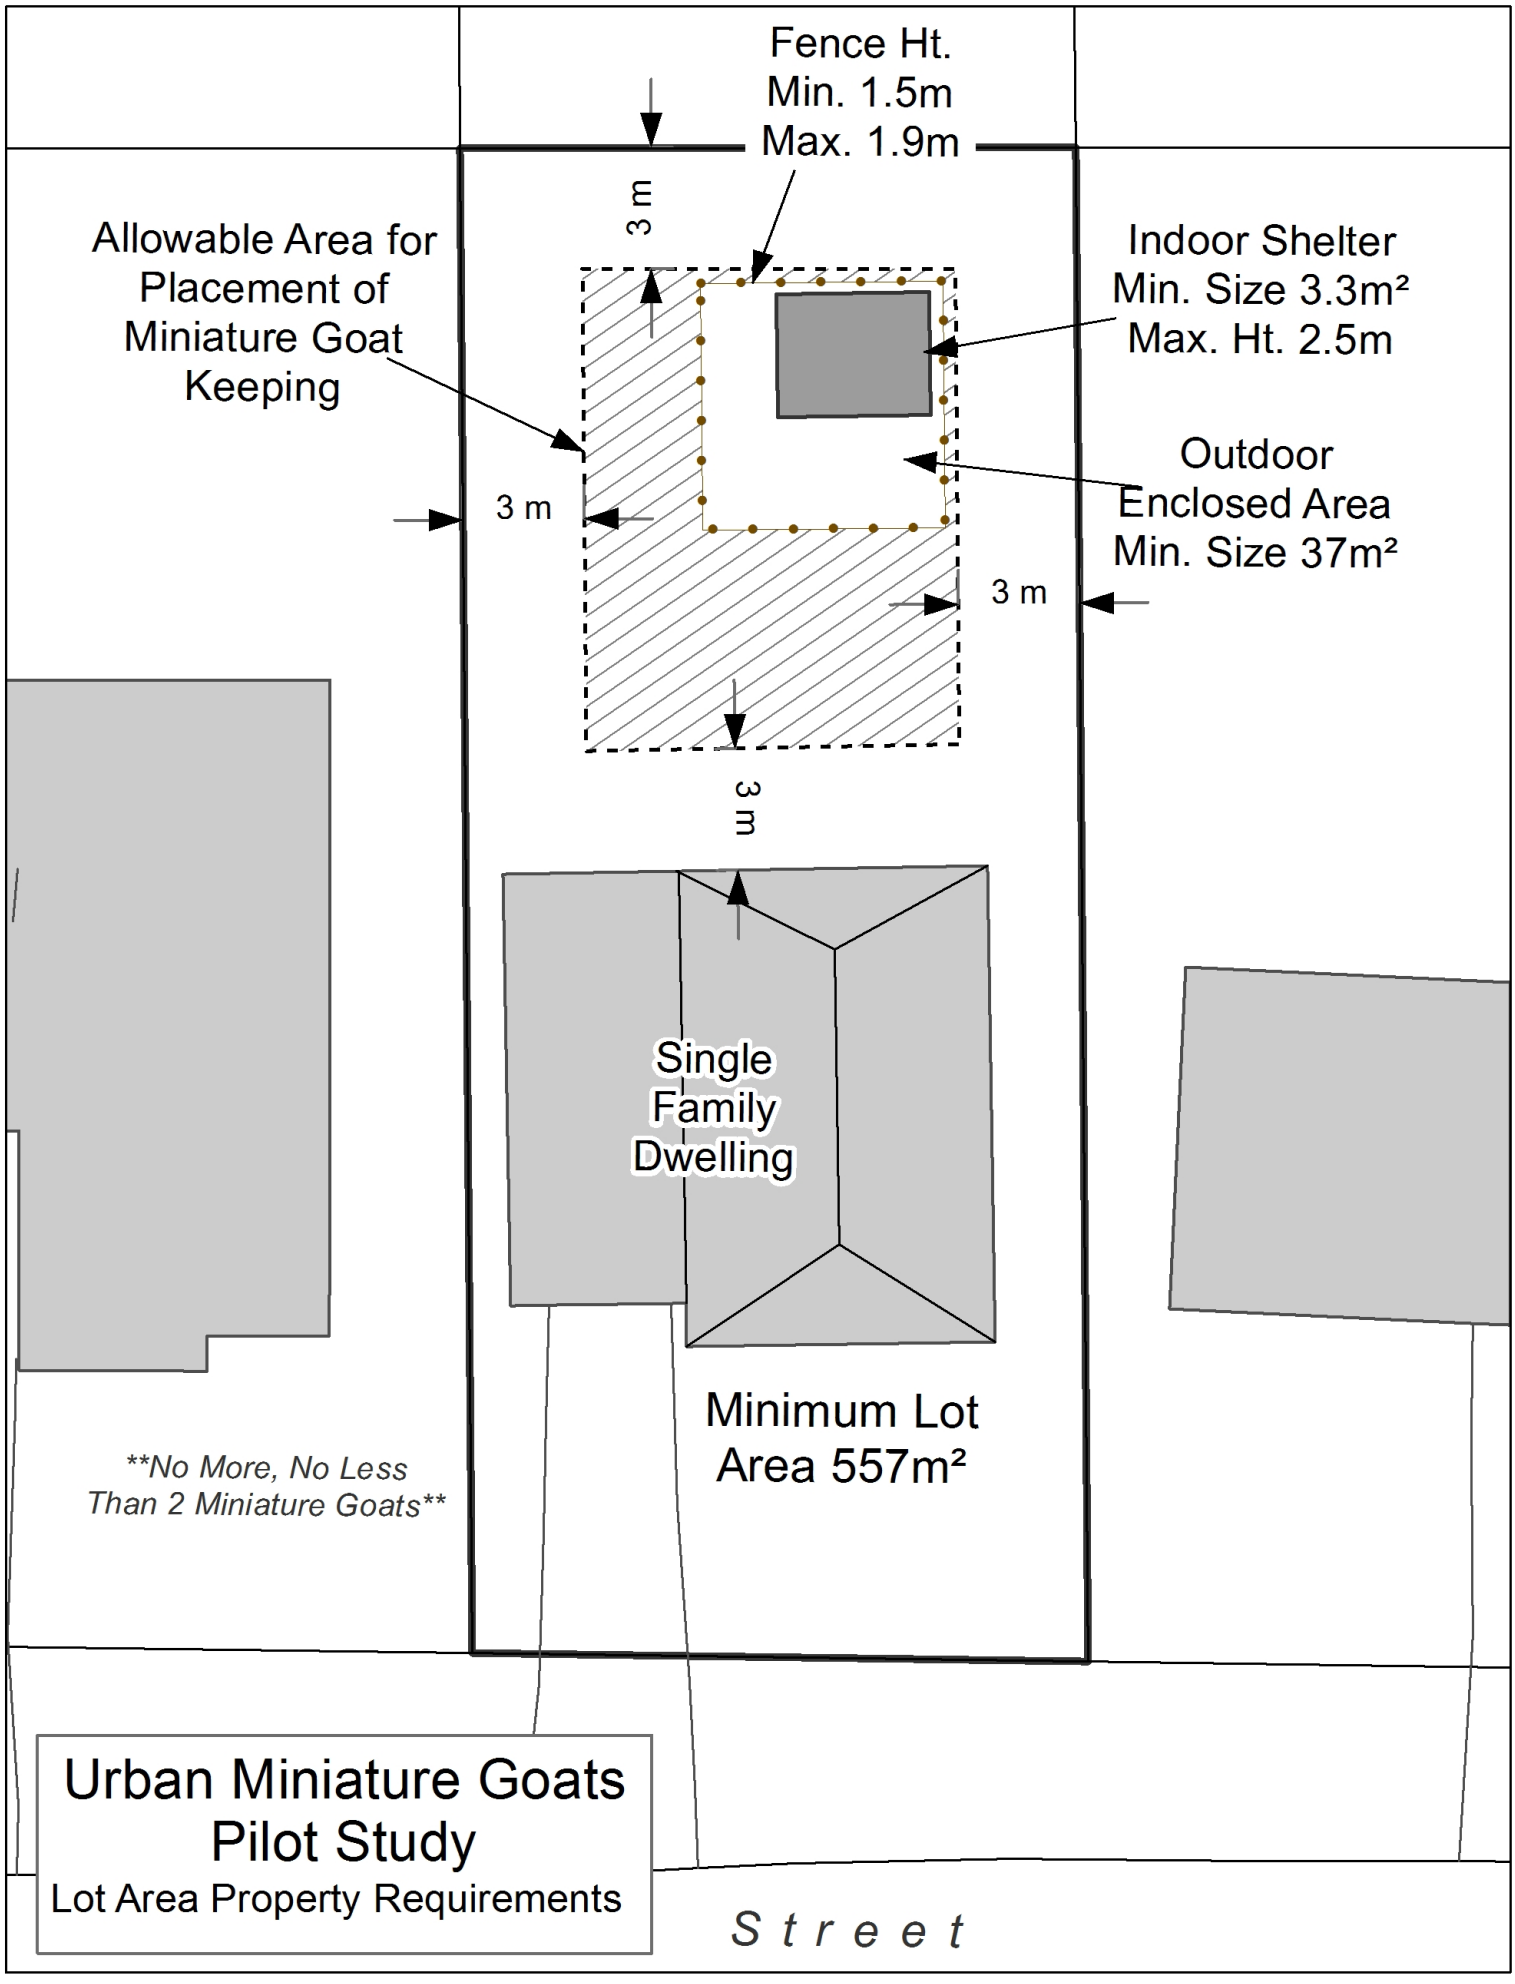
Fence Ht.
Min. 1.5m
Max. 1.9m
3 m
Allowable Area for Placement of Miniature Goat Keeping
Indoor Shelter
Min. Size 3.3m²
Max. Ht. 2.5m
Outdoor Enclosed Area
Min. Size 37m²
3 m
3 m
3 m
Single Family Dwelling
Minimum Lot Area 557m²
No More, No Less Than 2 Miniature Goats
Urban Miniature Goats Pilot Study
Lot Area Property Requirements
Street