SHELBOURNE STREET IMPROVEMENTS PROJECT
PHASE 2
UVIC BIKE CONNECTOR CONCEPT PLAN

Asphalt
Concrete
Landscaping / Grass
Raised Curbing
Separated Cycle Track (Asphalt)

Possible new tree planting
Existing tree likely to be removed

Full traffic signal

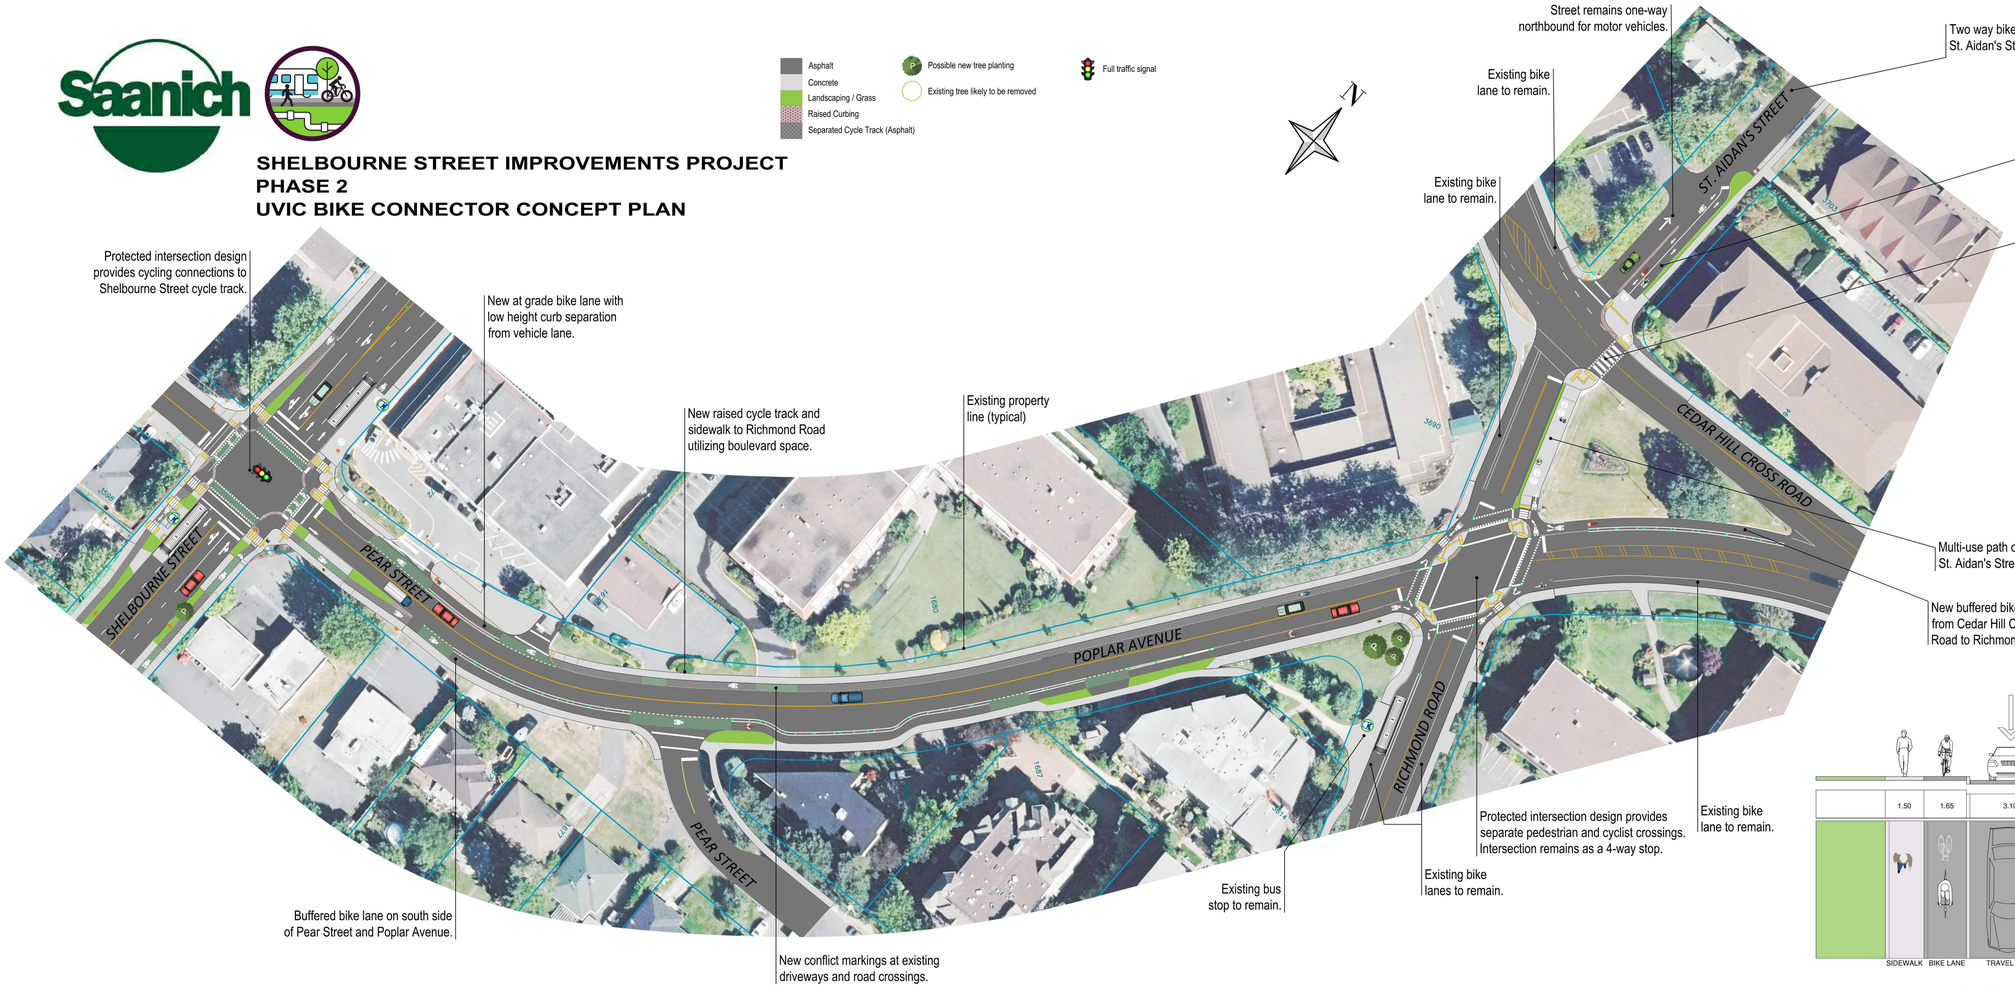

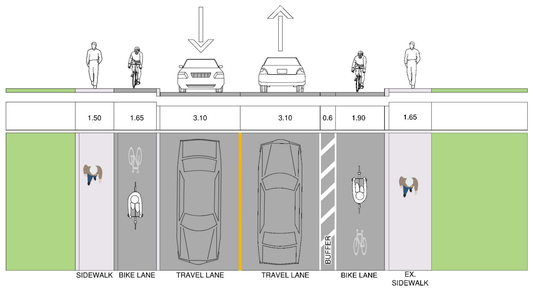

POPLAR AVENUE - TYPICAL SECTION

SCALE: N.T.S.