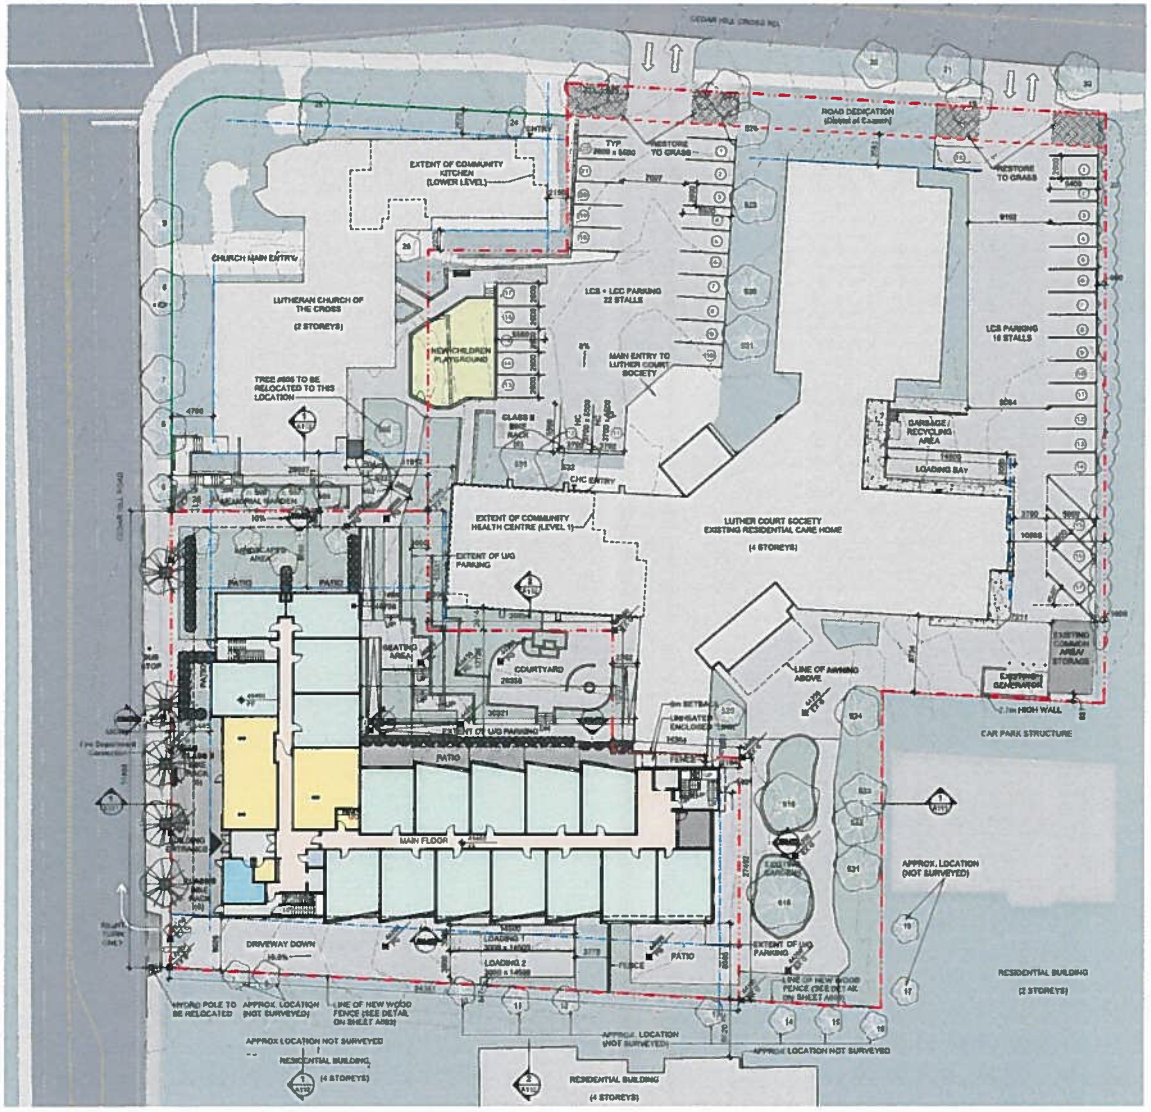

SITE PLAN 1:250

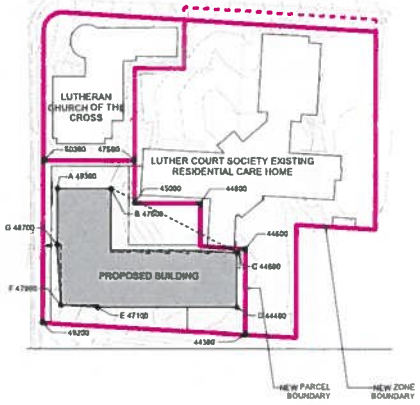

AVERAGE GRADE CALCULATION

(A 49300 + B 47600 + C 44600 + D 44400 + E 47100 + F 47900 + G 48700) / 7 = 47500 mm (47.50m)

SITE PLAN LEGEND

PROPERTY LINE (PROPOSED)	
SETBACKS	
EXISTING CONTOUR	
EXISTING TREE	No. — Refer to Arborist Report for tree numbers.
NEW TREES	
GRADES	
Ex G	EXISTING GRADE
FG	FINISH GRADE
FF	FINISH FLOOR
HYDRO POLE	

STUDIO 531

REGISTERED ARCHITECT KARE BARLACK BRITISH COLUMBIA

Inter-Generational Housing Project - Luther Court Society

1525 Cedar Hill Cross Road, 3781 & 3787 Cedar Hill Road, Victoria, BC

Scale: As indicated | Date: April 29, 2021 | Drawing Title: SITE PLAN | A101

Issued for Development Permit Application

RECEIVED
MAY 04 2021
PLANNING DEPT.
DISTRICT OF SAANICH