1 EAST ELEVATION
1/8"=1'-0"

2 NORTH ELEVATION
1/8"=1'-0"

LEGEND OF FINISHES

1. ACRYLIC STUCCO - LIGHT GRAY
2. CEDAR BOARD
3. ACRYLIC STUCCO - MEDIUM GRAY
4. BRICK VENEER
5. ALUMINIUM BALCONY GUARDS- POWDER COATED CHARCOAL
6. GLASS BALCONY GUARDS- CLEAR TEMPERED GLASS
7. VINYL WINDOW- PREFINISHED CHARCOAL
8. GENTEK ALUMINUM FASCIA - DARK GRAY
9. GENTEK ALUMINUM FASCIA - MEDIUM GRAY
10. CONCRETE LANDSCAPE PLANTER- PAINTED
11. METAL GATE
12. VINYL DOOR & WINDOW- LIGHT GRAY

COPYRIGHT RESERVED. ALL PARTS OF THIS DRAWING ARE THE EXCLUSIVE PROPERTY OF WA ARCHITECTS LTD. AND SHALL NOT BE USED WITHOUT THE ARCHITECT'S PERMISSION. ALL DIMENSIONS SHALL BE VERIFIED BY THE CONTRACTOR BEFORE COMMENCING WORK.

NORTH ARROW

OWNER/CLIENT

ABSTRACT developments

GENERAL NOTES

NO	ISSUE	Y/M/D
1	ISSUED FOR RE-ZONING & DEVELOPMENT PERMIT	19/12/20

SEAL

CONSULTANT

WA ARCHITECTS

VAN 301 - 1444 Alberni Street Vancouver, V6G 2Z4
VIC 104 - 3212 Jacklin Road Victoria, V9B 0J5
604 685 3529 | office@we-arch.ca | wa-arch.ca

PROJECT NAME
McRAE RESIDENTIAL

PROJECT ADDRESS
1647 McRAE AVE, VICTORIA, BC

DRAWING TITLE
ELEVATIONS

RECEIVED
DEC 27 2019
PLANNING DEPT.
DISTRICT OF SAANICH

PROJECT NO	1957	DRAWN BY	XV
SCALE	AS NOTED	REVIEW BY	DM
DWG NO			A301

1 WEST ELEVATION
1/8"=1'-0"

2 SOUTH ELEVATION
1/8"=1'-0"

LEGEND OF FINISHES

1. ACRYLIC STUCCO - LIGHT GRAY
2. CEDAR BOARD
3. ACRYLIC STUCCO - MEDIUM GRAY
4. BRICK VENEER
5. ALUMINUM BALCONY GUARDS- POWDER COATED CHARCOAL
6. GLASS BALCONY GUARDS- CLEAR TEMPERED GLASS
7. VINYL WINDOW- PREFINISHED CHARCOAL
8. GENTEK ALUMINUM FASCIA - DARK GRAY
9. GENTEK ALUMINUM FASCIA - MEDIUM GRAY
10. CONCRETE LANDSCAPE PLANTER- PAINTED
11. METAL GATE
12. VINYL DOOR & WINDOW- LIGHT GRAY

COPYRIGHT RESERVED ALL PARTS OF THIS DRAWING ARE THE EXCLUSIVE PROPERTY OF WA ARCHITECTS LTD AND SHALL NOT BE USED WITHOUT THE ARCHITECT'S PERMISSION ALL DIMENSIONS SHALL BE VERIFIED BY THE CONTRACTOR BEFORE COMMENCING WORK.

NORTH ARROW

OWNER/CLIENT

ABSTRACT developments

GENERAL NOTES

NO	ISSUE	YY/M/D
1	ISSUED FOR RE-ZONING & DEVELOPMENT PERMIT	19/12/20

SEAL

CONSULTANT

WA ARCHITECTS
VAN 301 - 1444 Alberni Street Vancouver V6G 2Z4
VIC 104 - 3212 Jacklin Road Victoria V9B 0J5
604 685 3529 | office@wa-arch.ca | wa-arch.ca

PROJECT NAME
McRAE RESIDENTIAL

PROJECT ADDRESS
1647 McRAE AVE, VICTORIA, BC

DRAWING TITLE
ELEVATIONS

RECEIVED
DEC 27 2019
PLANNING DEPT.
DISTRICT OF SAANICH

PROJECT NO 19057 | DRAWN BY XV
SCALE AS NOTED | REVIEW BY DM
DWG NO **A302**

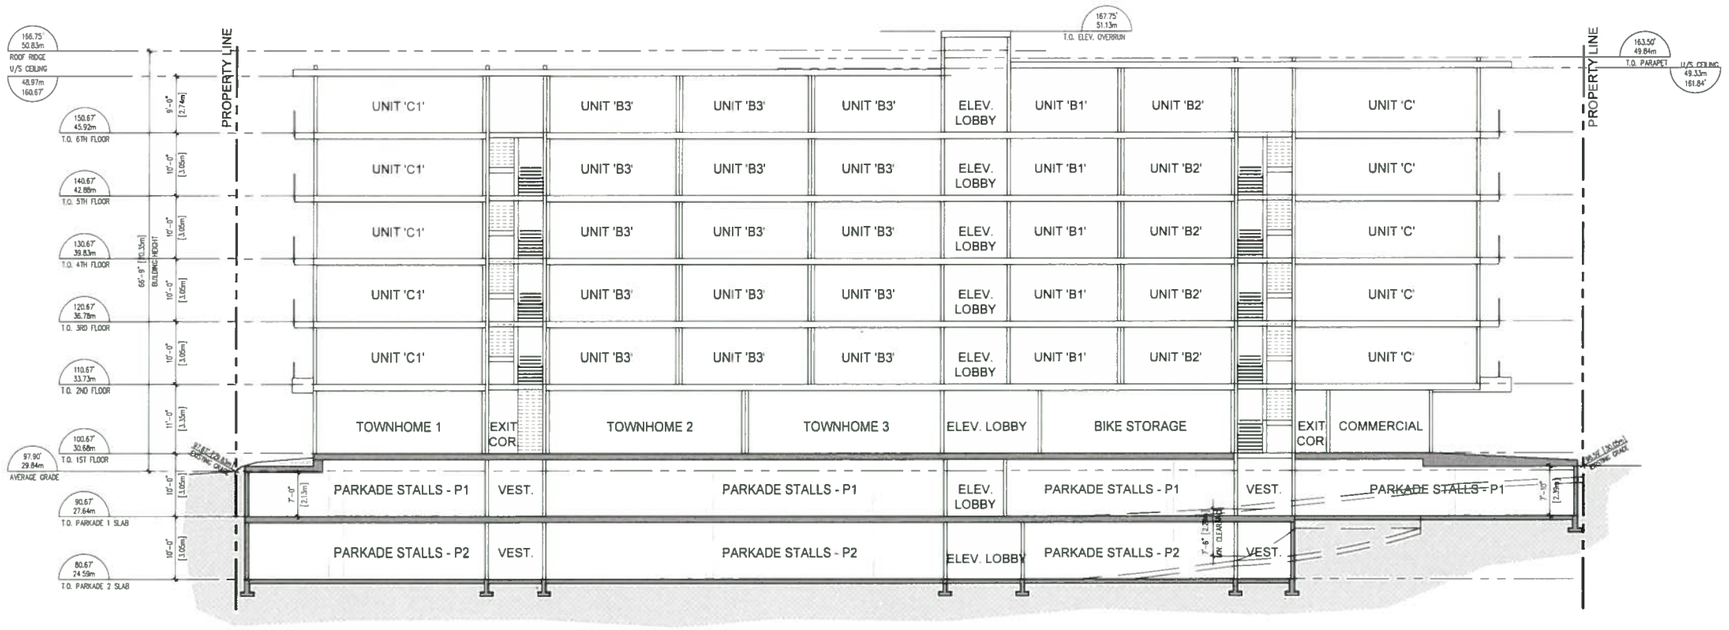

1 SECTION 1
3/32"=1'-0"

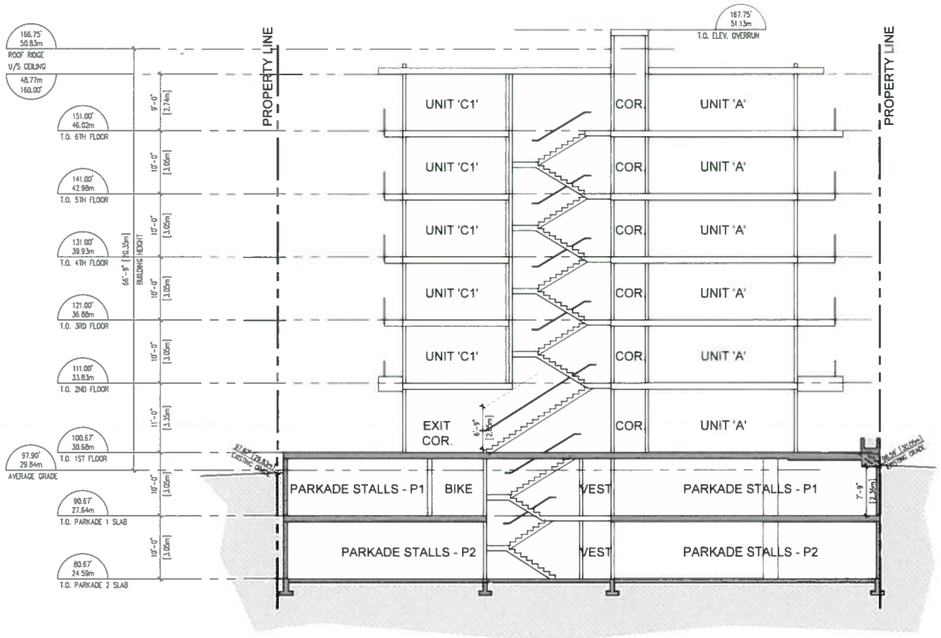

2 SECTION 2
3/32"=1'-0"

RECEIVED
DEC 27 2019
PLANNING DEPT.
DISTRICT OF SAANICH

COPYRIGHT RESERVED ALL PARTS OF THIS DRAWING ARE THE EXCLUSIVE PROPERTY OF WA ARCHITECTS LTD AND SHALL NOT BE USED WITHOUT THE ARCHITECT'S PERMISSION ALL DIMENSIONS SHALL BE VERIFIED BY THE CONTRACTOR BEFORE COMMENCING WORK.

NORTH ARROW

OWNER/CLIENT

ABSTRACT developments

GENERAL NOTES

NO	ISSUE	Y/M/D
1	ISSUED FOR RE-ZONING & DEVELOPMENT PERMIT	19/12/20

SEAL

CONSULTANT

WA ARCHITECTS

VAN 301 - 1444 Alberni Street Vancouver, V6G 2Z4
VIC 104 - 3212 Jacklin Road Victoria, V9B 0J5
604 685 3529 | office@wa-arch.ca | wa-arch.ca

PROJECT NAME
McRAE RESIDENTIAL

PROJECT ADDRESS
1647 McRAE AVE, VICTORIA, BC

DRAWING TITLE
ELEVATIONS

PROJECT NO 19057 | DRAWN BY XV
SCALE SECTIONS | REVIEW BY DM
DWG NO **A401**