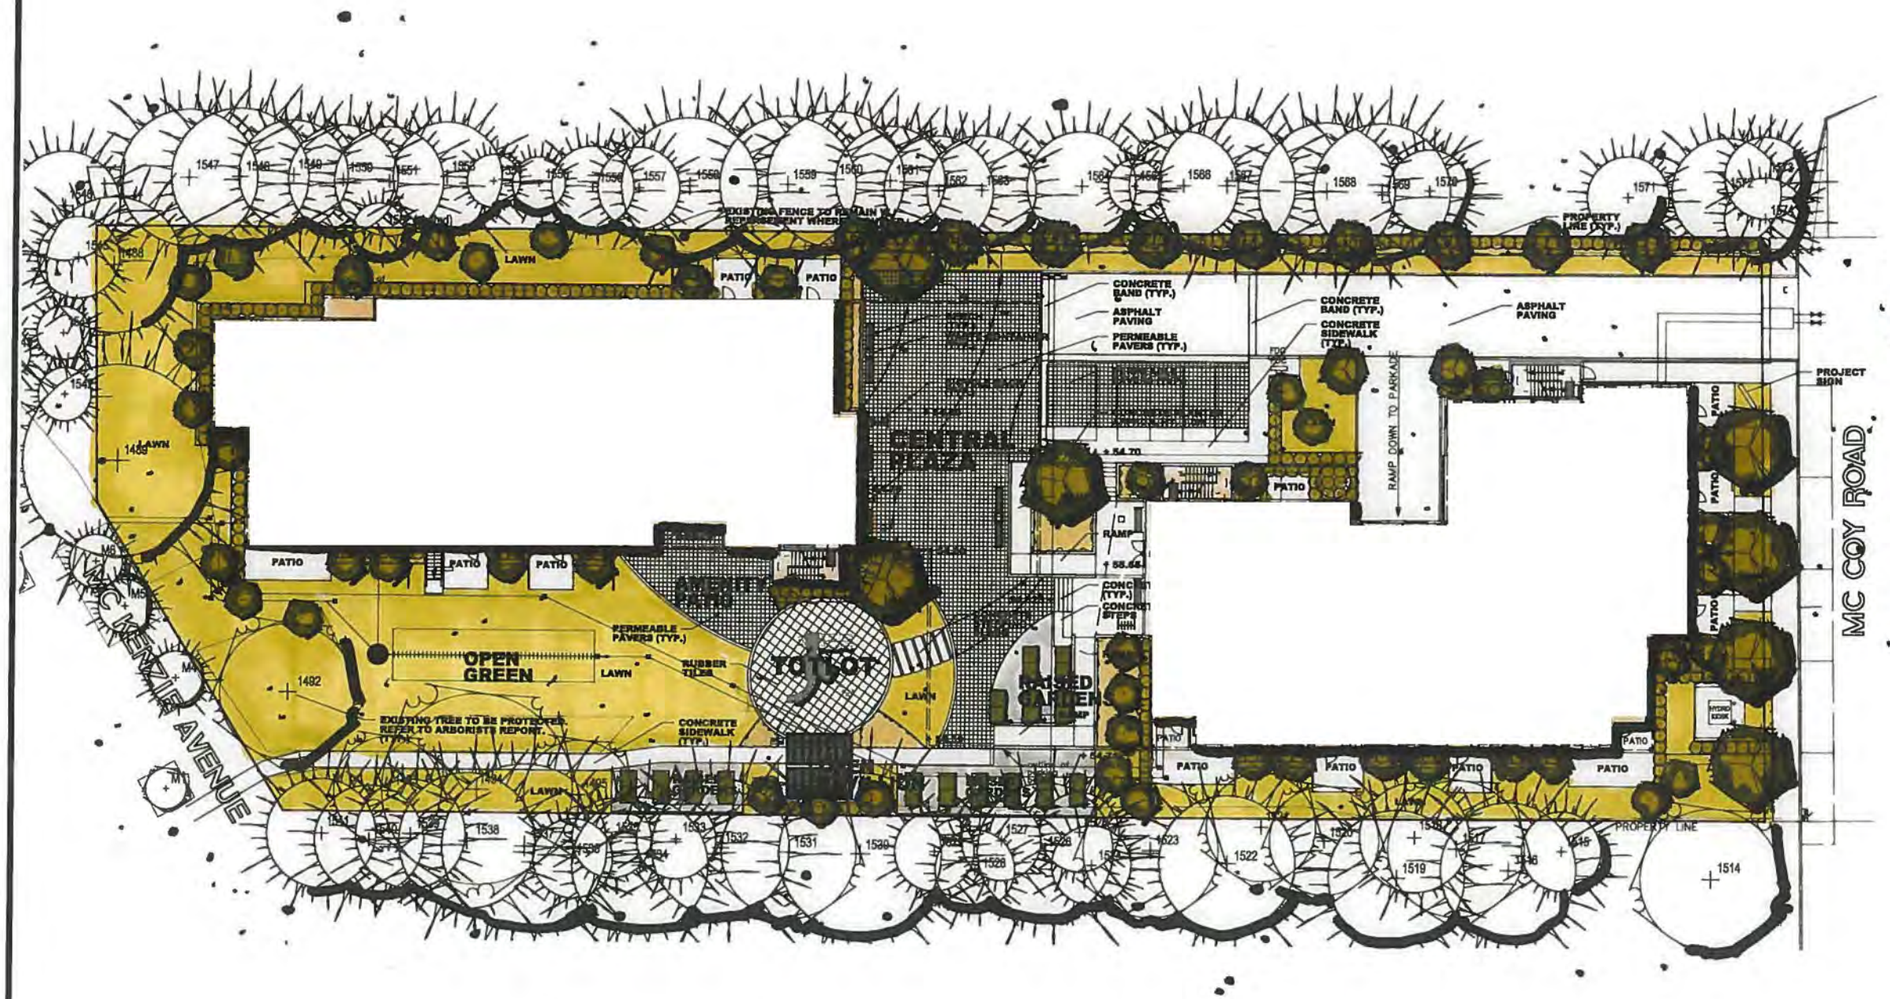

LEGEND

MEDIUM DECIDUOUS TREE TO BE A SELECTION OF:
RED MAPLE, LIQUIDAMBAR, HEDGE MAPLE, KATSURA TREE;
SIZE: 6.0 CM CAL., 4.5-5.5 M HT.;
APPROXIMATE NO. - 07

COLUMNAR DECIDUOUS TREE TO BE A SELECTION OF:
COLUMNAR GOLD MAPLE, COLUMNAR RED MAPLE;
SIZE: 6.0 CM CAL., 4.5-5.5 M HT.;
APPROXIMATE NO. - 11

MULTISTEM TO BE A SELECTION OF: FLOWERING CURRANT (DEC), MOCK ORANGE (DEC),
SIZE: 1.2 M. HT.; APPROXIMATE NO. - 45

MEDIUM SHRUB TO BE A SELECTION OF:
SWORD FERN (BL), NOOTKA ROSE (DEC), WOOD'S ROSE (BL), OREGON GRAPE (BL), GOLDEN NINEBARK (DEC), ALPINE CURRANT (DEC);
SIZE 21 CM POT; APPROXIMATE NO. - 354

GROUNDCOVER TO BE A SELECTION OF:
KINNIKINNICK (BL), WINTERGREEN (BL), WOOLY THYME (BL), GRASSES;
SIZE 15 CM POT; PLANT 45 CM O.C.

NOTES

- LANDSCAPE AREAS ARE TO BE IRRIGATED WITH A FULLY AUTOMATIC UNDERGROUND IRRIGATION SYSTEM.
- THIS DRAWING IS CONCEPTUAL ONLY AND NOT INTENDED FOR CONSTRUCTION PURPOSES.
- THIS DRAWING IS FOR SOFT LANDSCAPE ONLY.

RECEIVED
APR 12 2022
PLANNING DEPT.
DISTRICT OF SAANICH

SUBMITTED FOR REZONING/ DEVELOPMENT PERMIT APRIL 08, 2022

S.P.	
J.P.	
APRIL 08, 2022	1 : 200
CV-P1R4R3	

Lombard North Group

CAMPUS VIEW
VICTORIA, B.C.

LANDSCAPE PLAN L1