R:\Current_drawings\00000_2015 Projects\201508 Kisber and Shelbourne\Development Permit Submission\Revit Drawings\July 2017\KISBER submission July 28 2017.rvt

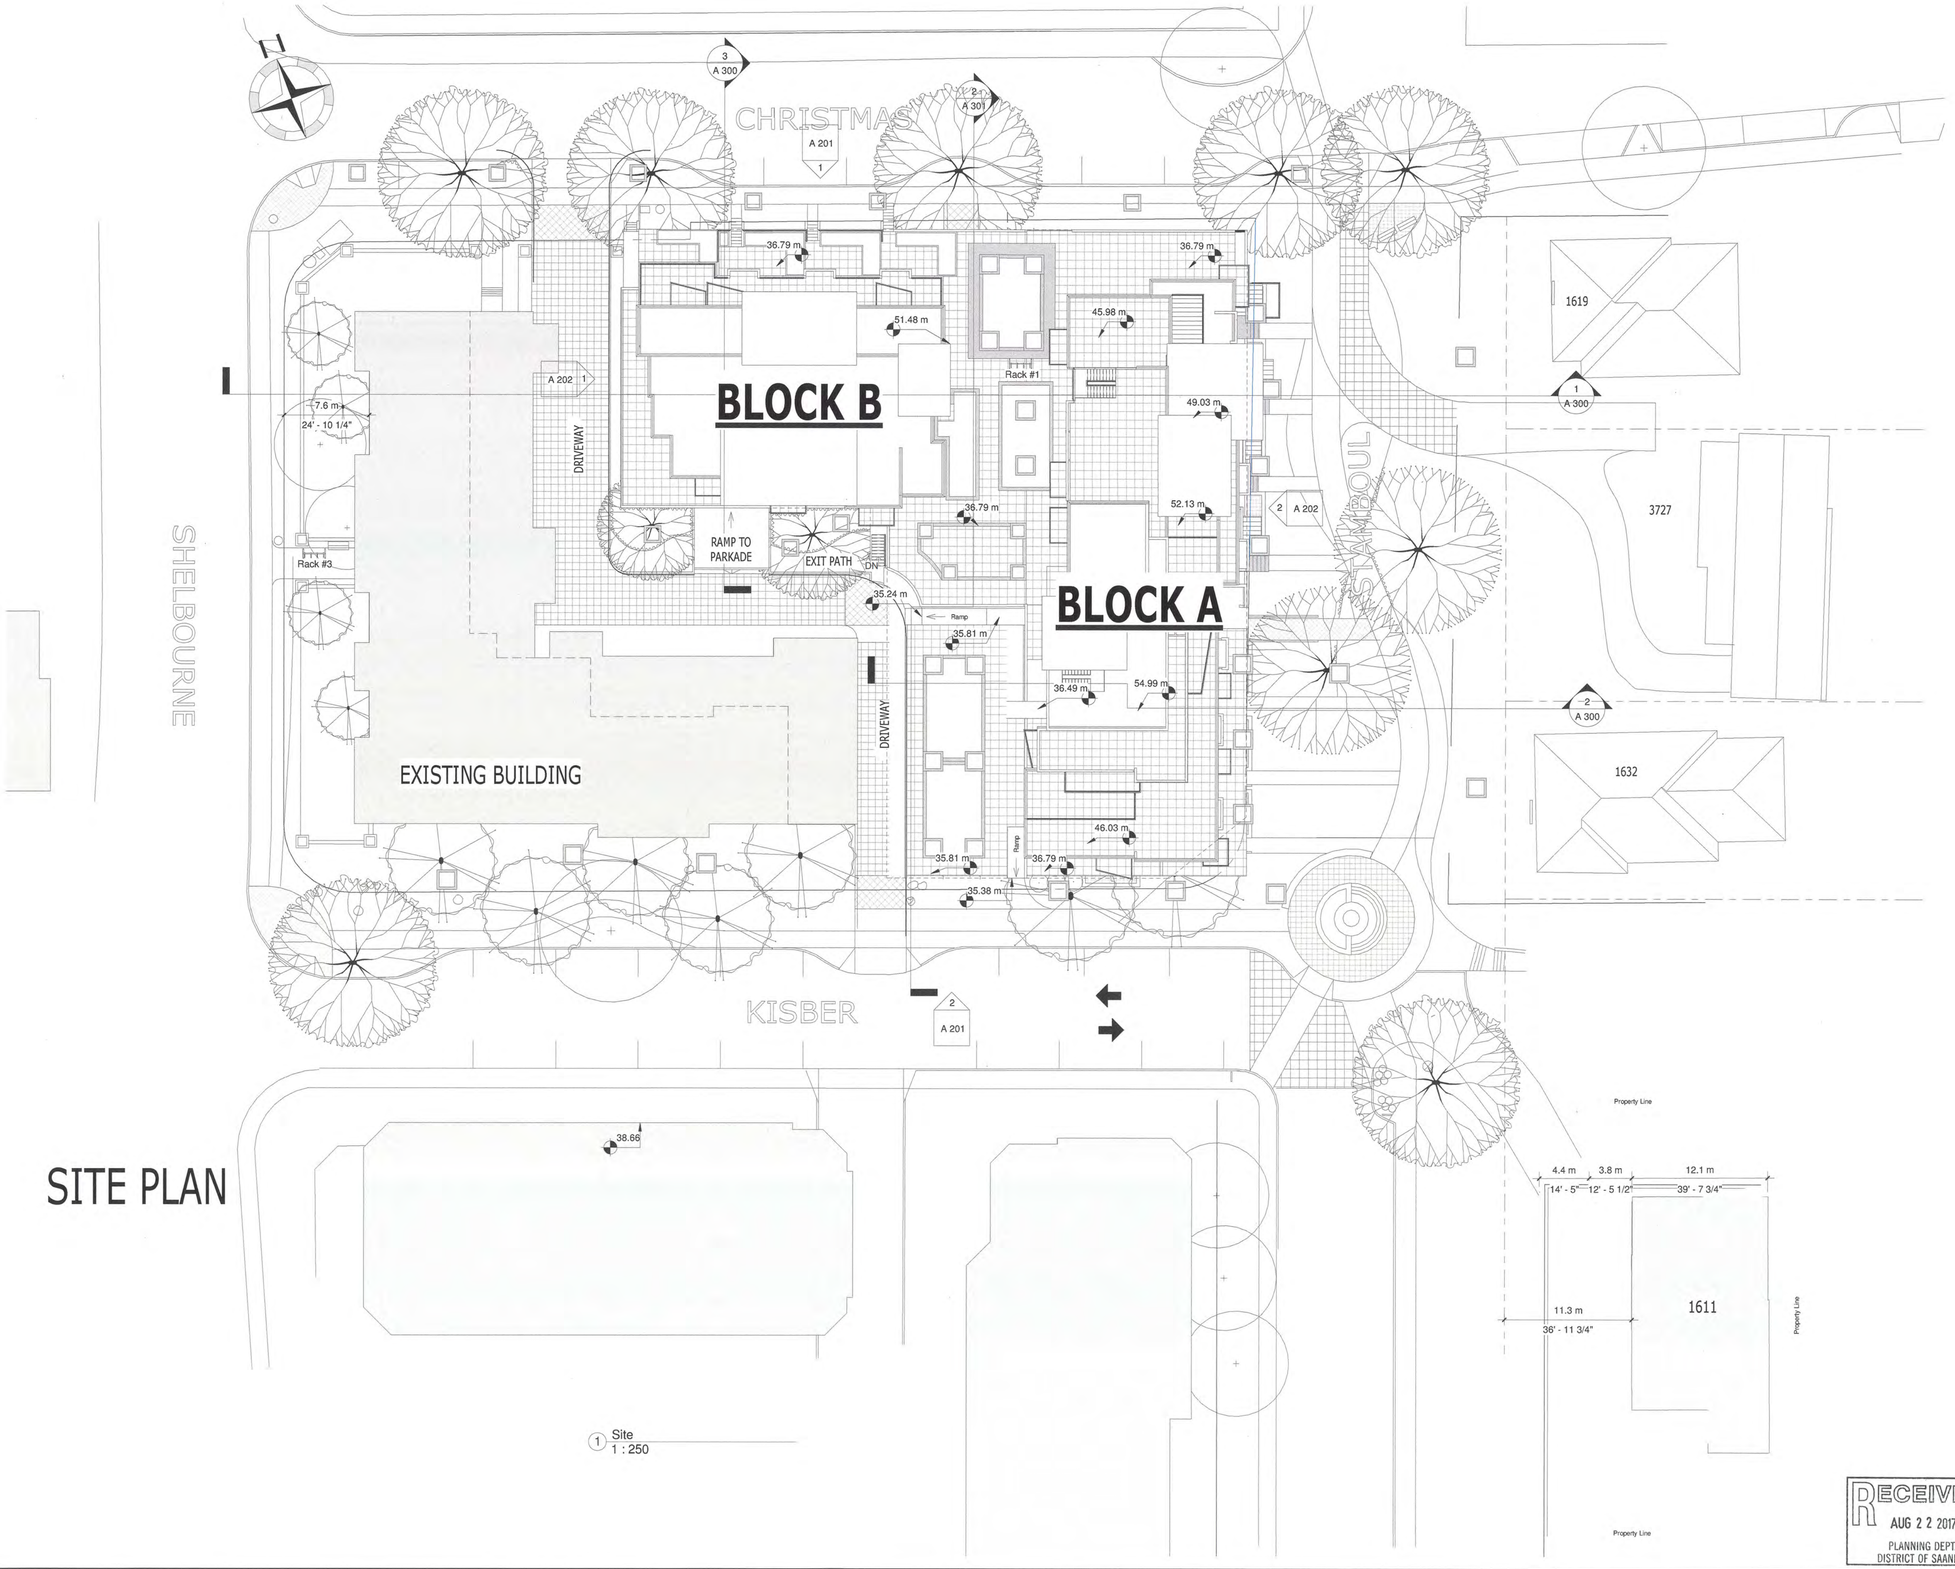

SITE PLAN

1 Site
1 : 250

RECEIVED
AUG 2 2 2017
PLANNING DEPT.
DISTRICT OF SAANICH

8/21/2017 2:58:48 PM

ERIC BARKER mabc
ARCHITECT inc.
727 PANDORA AVENUE, VICTORIA, B.C.
(250) 385-4565 Fax: (385-4566) V8W 1N9

Civic Address :
3819 3821 Shelbourne St., 1581,1591,1597 Christmas Ave.

No.	Date	Description

Aug 21, 2017

Re-submission of Rezoning

Canmed Investments Inc.
KISBER & SHELBOURNE

Site Plan

Project number	201508
Project Start Date	Aug 21, 2017
Drawn by	Xavier Crespo
Checked by	Checker

A 04

Scale 1 : 250