NOTES:

1. ALL REVISED CONTOUR LINES, GRADES AND ELEVATIONS TO BE CONFIRMED BY THE CIVIL ENGINEER IN COORDINATION WITH THE DISTRICT OF SAANICH.
2. REFER TO LANDSCAPE DRAWINGS FOR FINAL LANDSCAPE DESIGN.

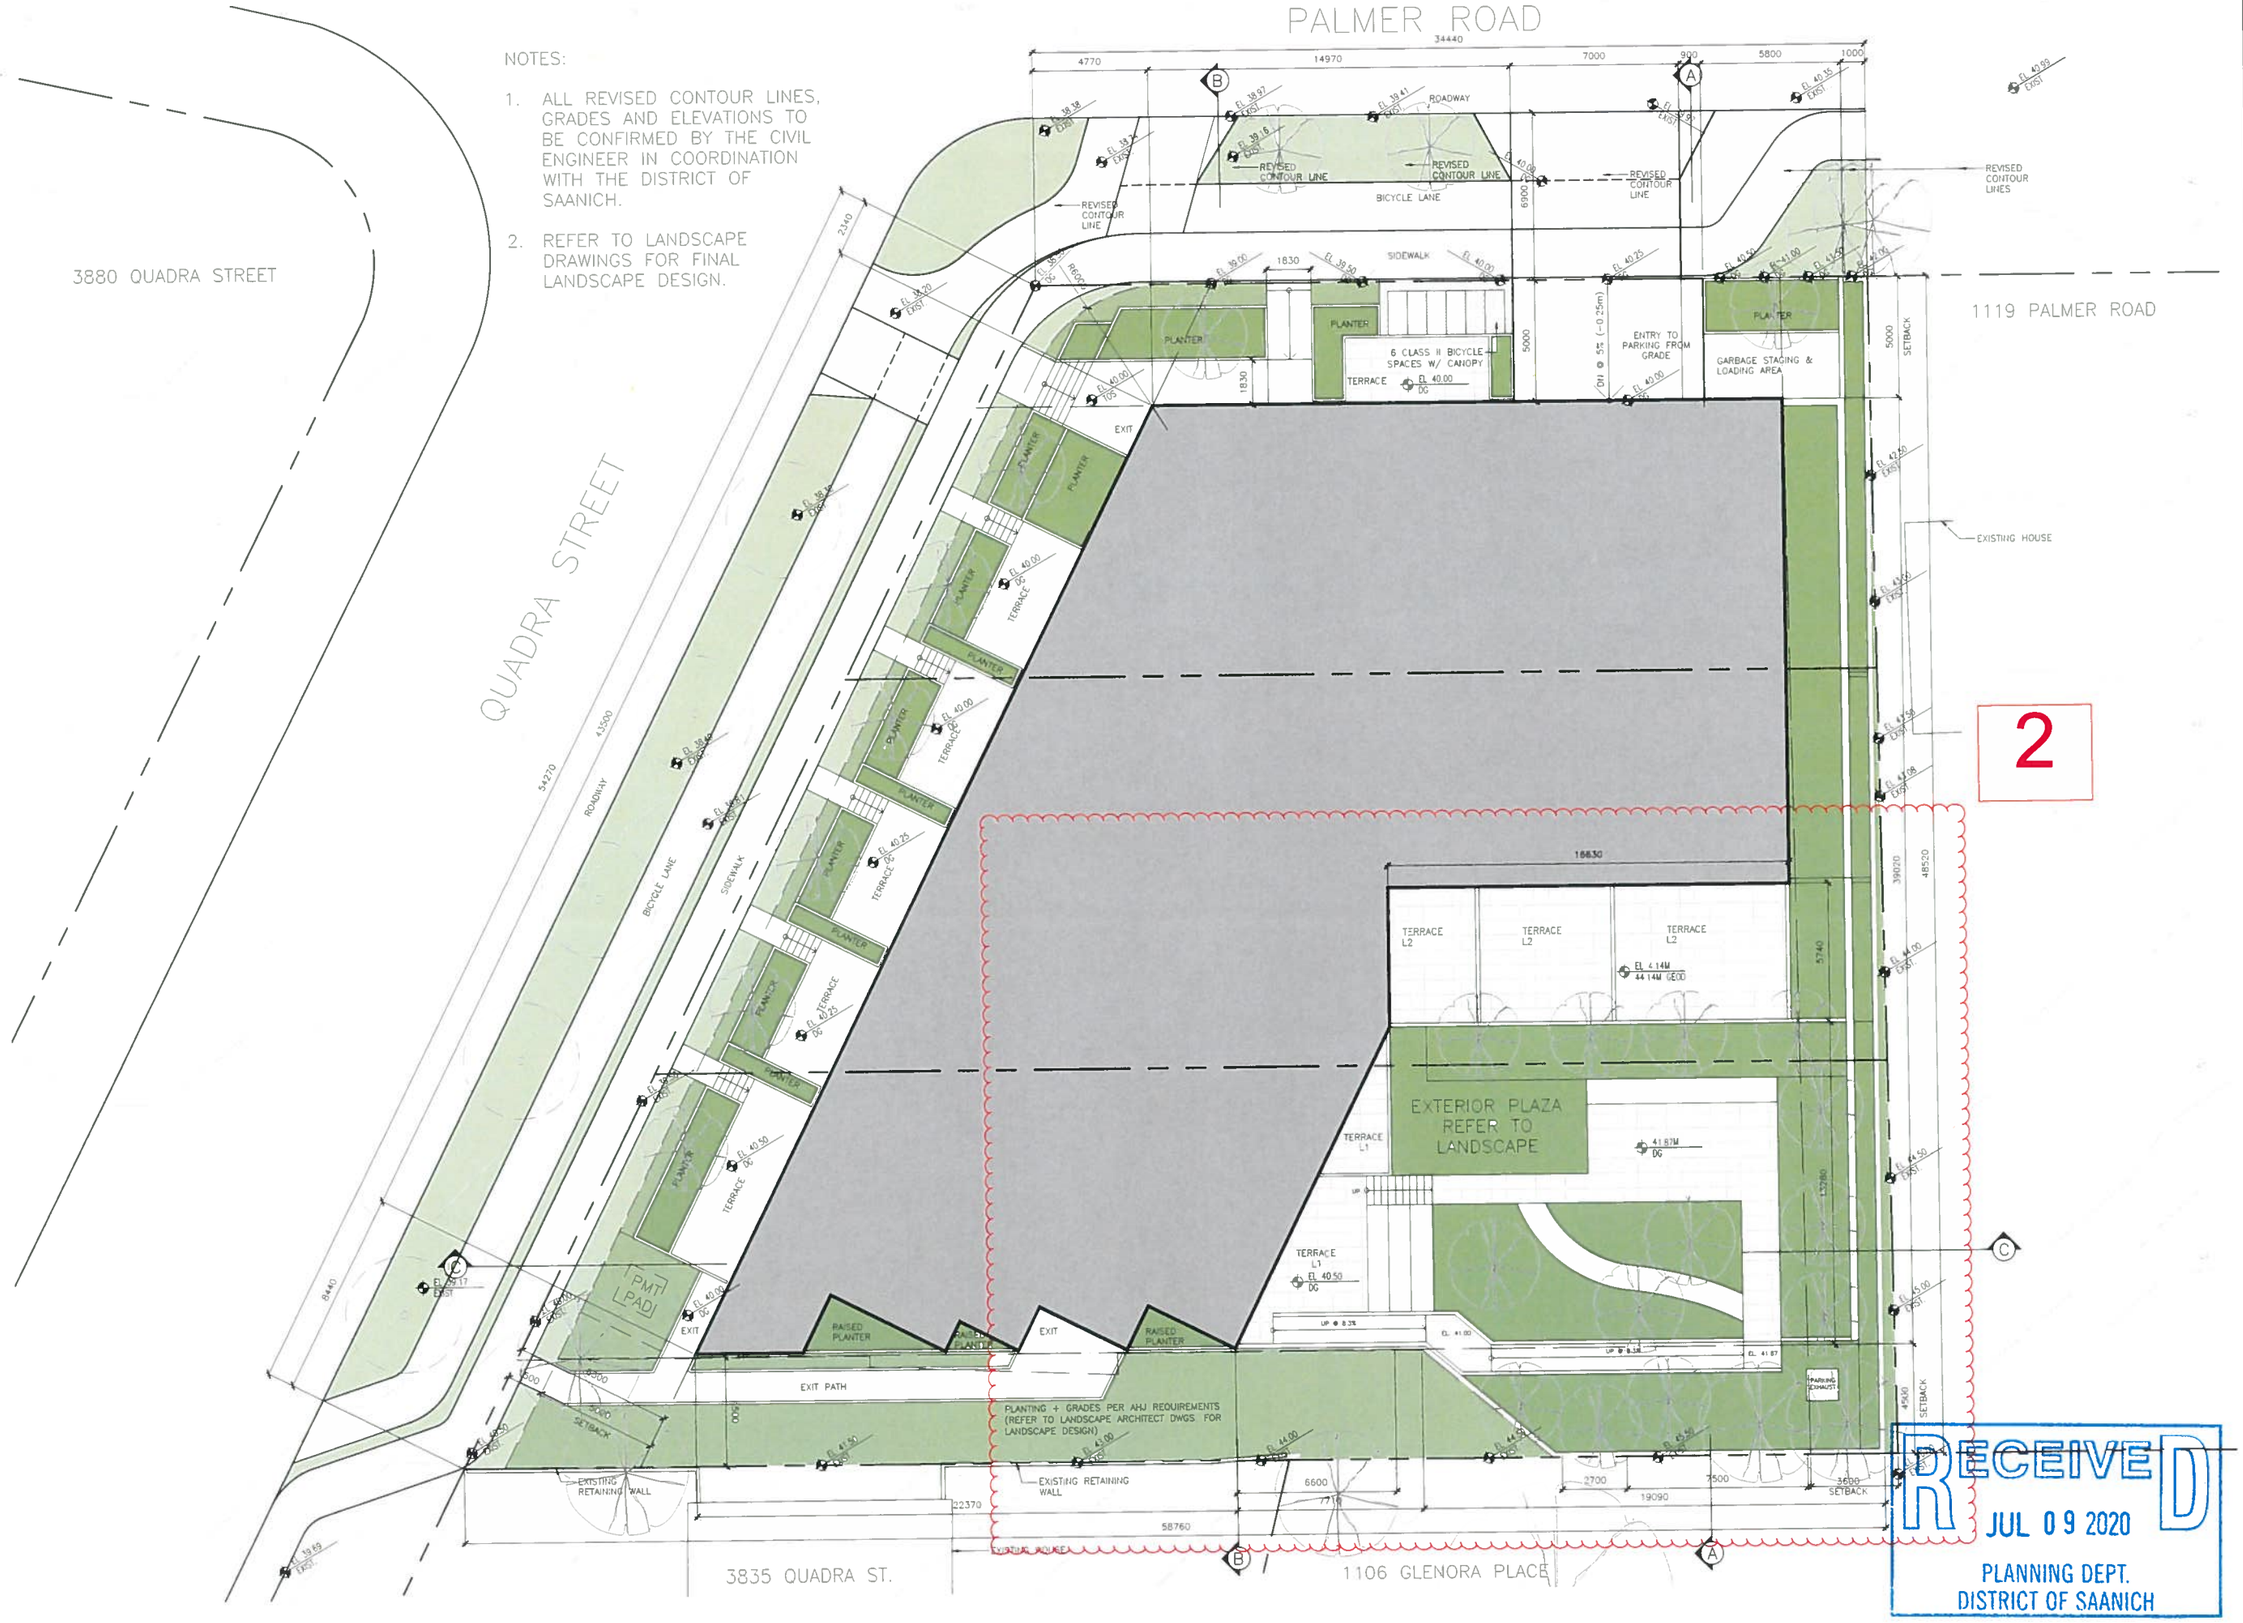

2

RECEIVED
JUL 09 2020
PLANNING DEPT.
DISTRICT OF SAANICH

koka

visit :)
koka architecture + design
8 - 1009 Expo Boulevard
Vancouver BC
V6Z 2V9

ring :)
1.604.78.5638

type :)
info@kokaarchitecture

browse :)
kokaarchitecture.ca

seal:

project north:

true nor

scale:
11" x 17" = 1:250
22" x 34" = 1:125

notes:
This drawing package design are copyright koka architecture + de inc.

All work to conform to plicable building code the authority having juris tion.

Refer to surveyor, autho having jurisdiction, and ity companies for locat of underground service

Refer to structural e neer's drawings for sizin all structural items

Refer to survey for all gr elevations.

All dimensions to be ver on site.

project number:
1835

project:
quadra @ palmer

ABSTRACT Developments

civic address:
3839-3861 Quadra Stre

legal description:
LOTS 1, 2, 3, SECTION 3 VICTORIA DISTRICT, PLA 4555

issue:	issue
DP/REZONING	19
DP/REZONING RESUBMISSION	19
DP/REZONING RESUBMISSION 2	20
DP/REZONING RESUBMISSION 3	20

title:
SITE PLAN

revision:

sheet:
A.0