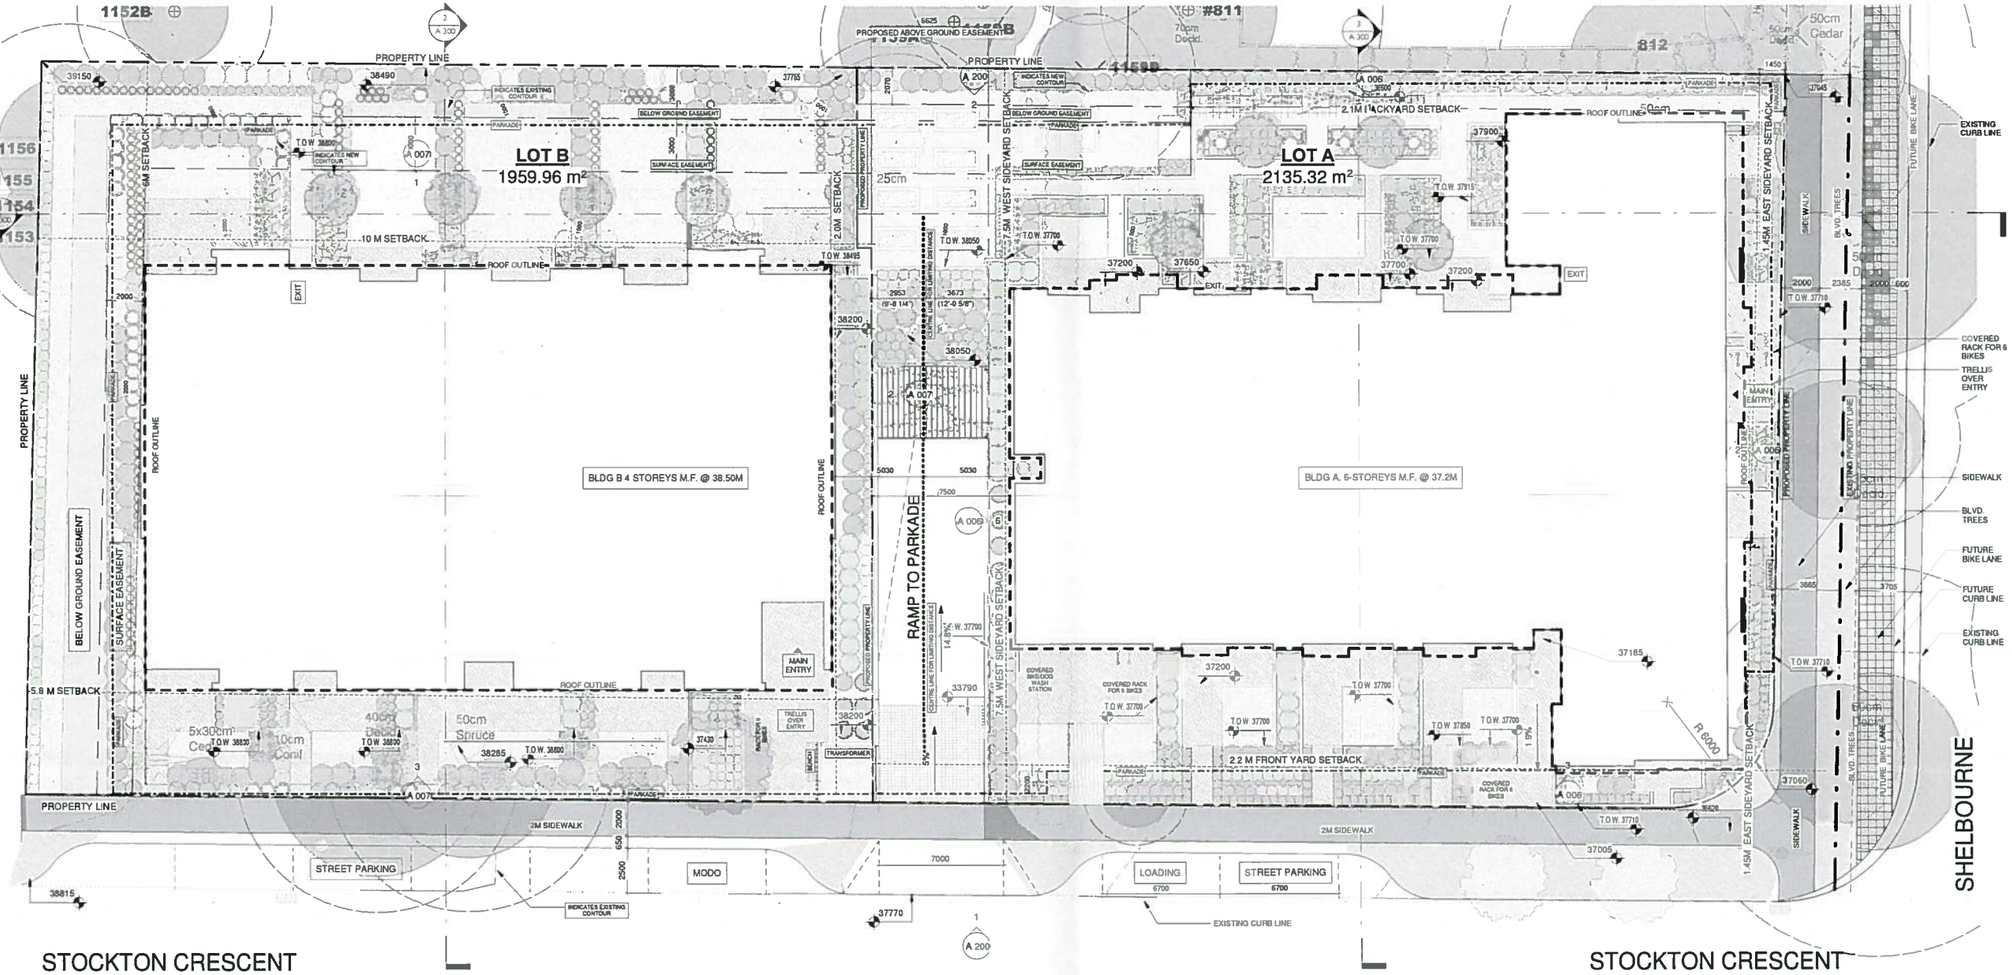

1 SITE
1 : 150

CASCADIA ARCHITECTS INC
101-804 Broughton Street
Victoria BC V8W 1E4
Canada
T 250.590.3223
F 250.593.3226
www.cascadiaarchitects.ca
office@cascadiaarchitects.ca

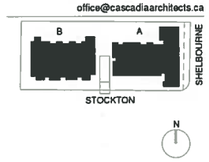

NO.	DESCRIPTION	DATE

DRAWING
SITE

PROJECT
DP RE-SUBMISSION
TRI-EAGLE DEVELOPMENT
3914 SHELBOURNE STREET
SAANICH BC

Copyright reserved. These drawings and the design contained therein or which may be inferred therefrom are, and at all times remain, the exclusive property of Cascadia Architects Inc. Cascadia Architects holds the copyright and ownership in the said drawings, which cannot be used for any purpose without the express written consent of Cascadia Architects.

SCALE
1 : 150

PROJECT NUMBER	Date
1708	2019/02/26

CHECKED BY	DRAWN BY
GD	mp

REV

DWG NO
A 003

RECEIVED
MAR 04 2019
PLANNING DEPT.
DISTRICT OF SAANICH

DRAWING FILE C:\Users\andc\Desktop\Hayley's Locals\1708 Shelbourne\1708 Shelbourne CD - Hayley_20190130.rvt