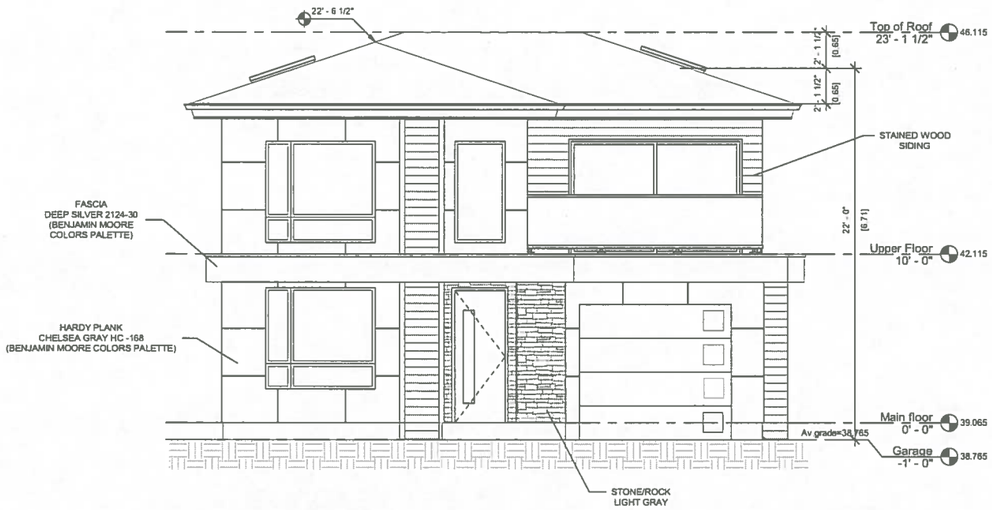

Front Elevation
1/4" = 1'-0"

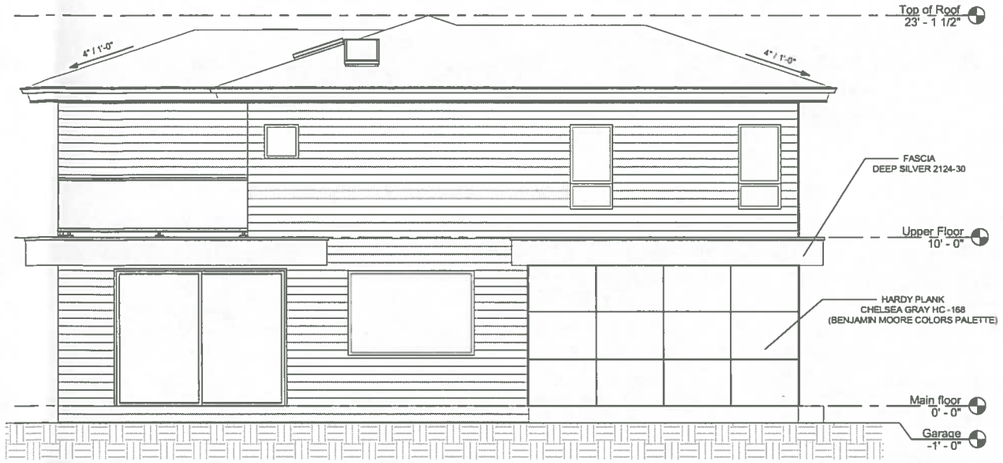

Left Side Elevation
1/4" = 1'-0"

Rear Elevation
1/4" = 1'-0"

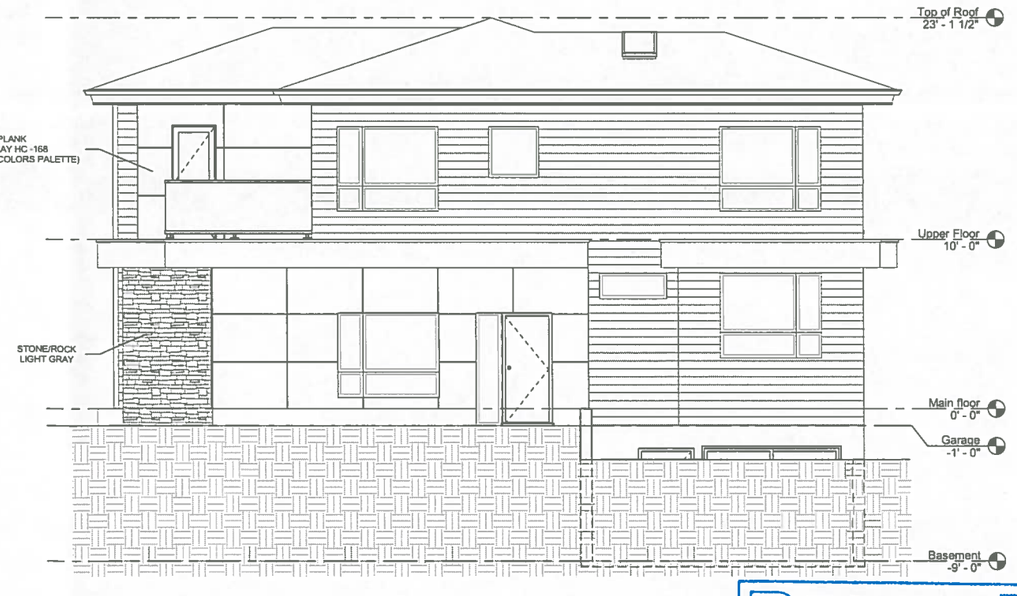

Right Side Elevation
1/4" = 1'-0"

RECEIVED
MAY 07 2020
PLANNING DEPT.
DISTRICT OF SAANICH

ASPIRE CUSTOM DESIGNS

Copyright reserved.
This plan and design is and remains at all times the exclusive property of Aspire Custom Designs Ltd. and cannot be used in whole or in part without the administrators written consent. These drawings are not to be scaled off. The client must confirm all building material sizes before ordering or purchasing. Any discrepancies noted on this drawing must be reported to Aspire Custom Designs Ltd immediately. Aspire Custom Designs reserves the right to recall drawings from any local municipality, city or jurisdiction.

No.	Date	Appr	Revision Notes
A	20-04-07		Permit set

No.	Date	Issue notes

Aspire Custom Designs
1145 Bute Street
Victoria BC Canada V8Z 1L9
Lindsay J Baker 250-415-1856

3926 Grange Road
New Dwelling

Elevations

Project number	2018-06
Drawn by: L. Baker	Scale: 1/4" = 1'0" or as noted
Reviewed by: L. Baker	Sheet: A3.0
Date: Apr 07, 2020	of 7 Sheets