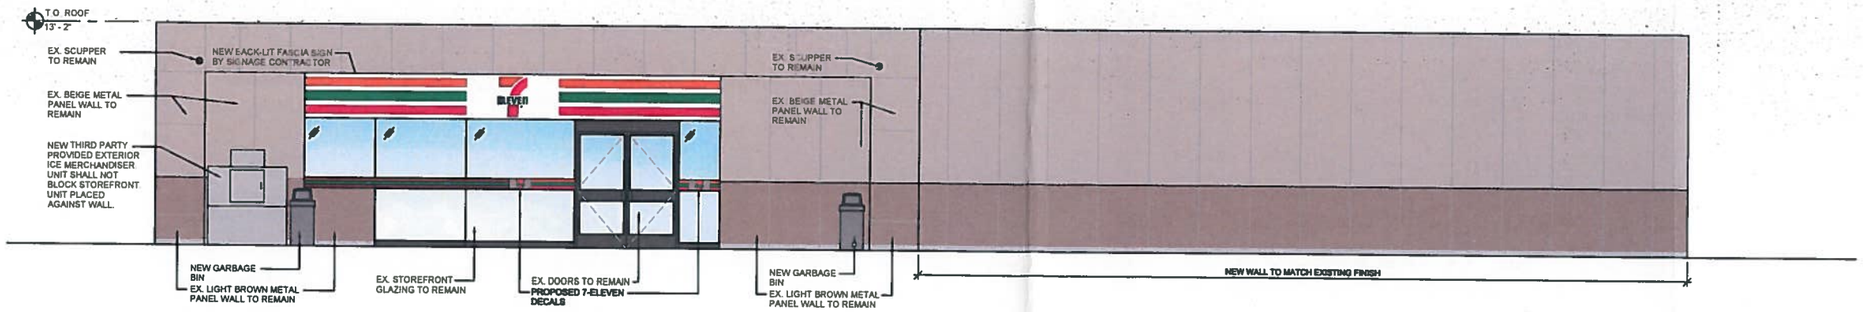

1 ELEVATION - FRONT
1/4" = 1'-0"

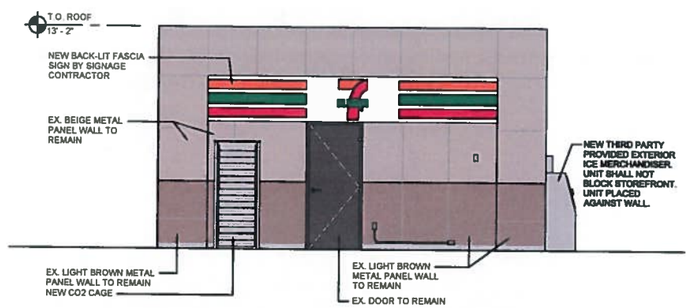

2 ELEVATION - LEFT SIDE
1/4" = 1'-0"

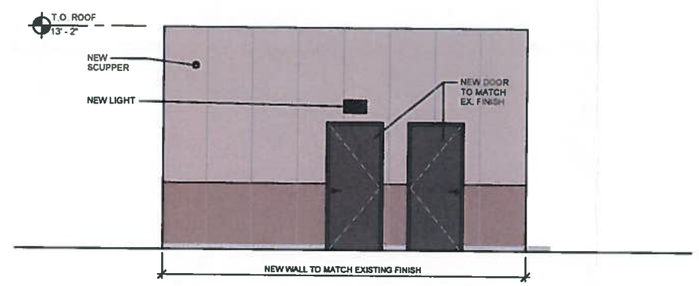

3 ELEVATION - RIGHT SIDE
1/4" = 1'-0"

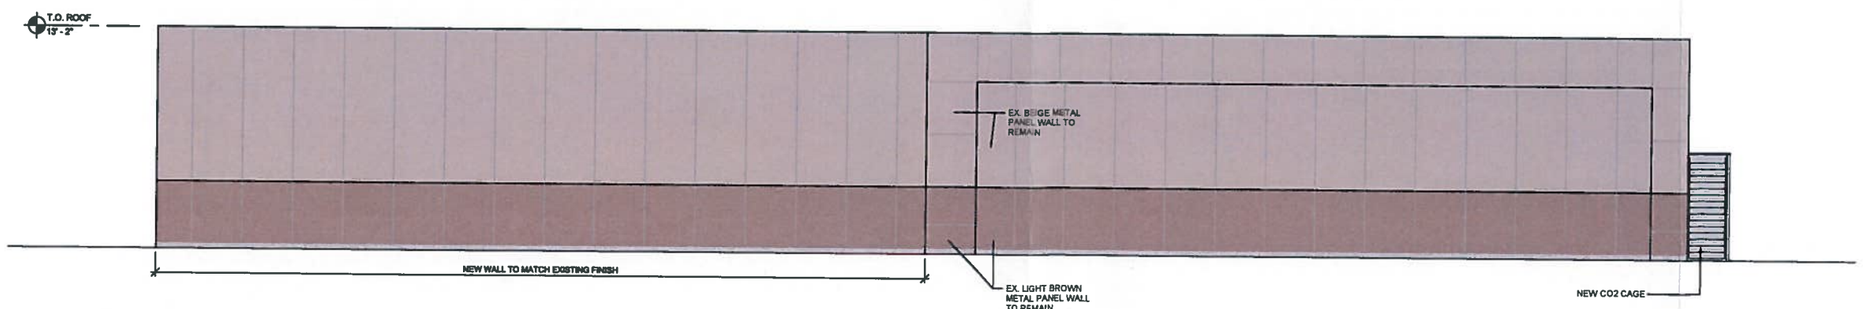

4 ELEVATION - REAR
1/4" = 1'-0"

RECEIVED
JAN 05 2021
PLANNING DEPT.
DISTRICT OF SAANICH

exp
exp Services Inc.
t: +1 905 793 9002 | f: +1 905 793 9941
1595 Clark Boulevard
Brampton, ON L6T 4V1
Canada
www.exp.com

7-ELEVEN
3954 SHELBOURNE ST
SAANICH, B.C.
JOB NUMBER: 1045985

REVISION				
A	ISSUED FOR DP	DEC 10 2020	CF	

SCALE:	AS NOTED
CHECKED BY:	S.W.
DRAWN BY:	E.D.
PROJECT NO:	BRM00606322-A0
BASE:	
DWG:	1046978-A4-0-RA

EXTERIOR ELEVATIONS

SHEET: A4.0