ASPIRE CUSTOM DESIGNS

Copyright reserved.
This plan and design is and remains at all times the exclusive property of Aspire Custom Designs Ltd. and cannot be used in whole or in part without the administrators written consent. These drawings are not to be scaled off. The clients must confirm all building material sizes before ordering or purchasing. Any discrepancies noted on this drawing must be reported to Aspire Custom Designs Ltd immediately. Aspire Custom Designs reserves the right to recall drawings from any local municipality, city or jurisdiction.

RETAINING WALL

PAVERS

Small growing trees (8m max mature height) are not to be planted within 3m of foundations, fences or outbuildings and medium and large growing trees (more than 8m mature height) are not to be planted closer than 4m from building foundations. This allows for the growth of the tree over its life and prevents problems in the future that may cause the tree's removal.

Replacement trees must also be planted 1m away from all property lines, 3m away from another tree and not planted in hedge like formation.

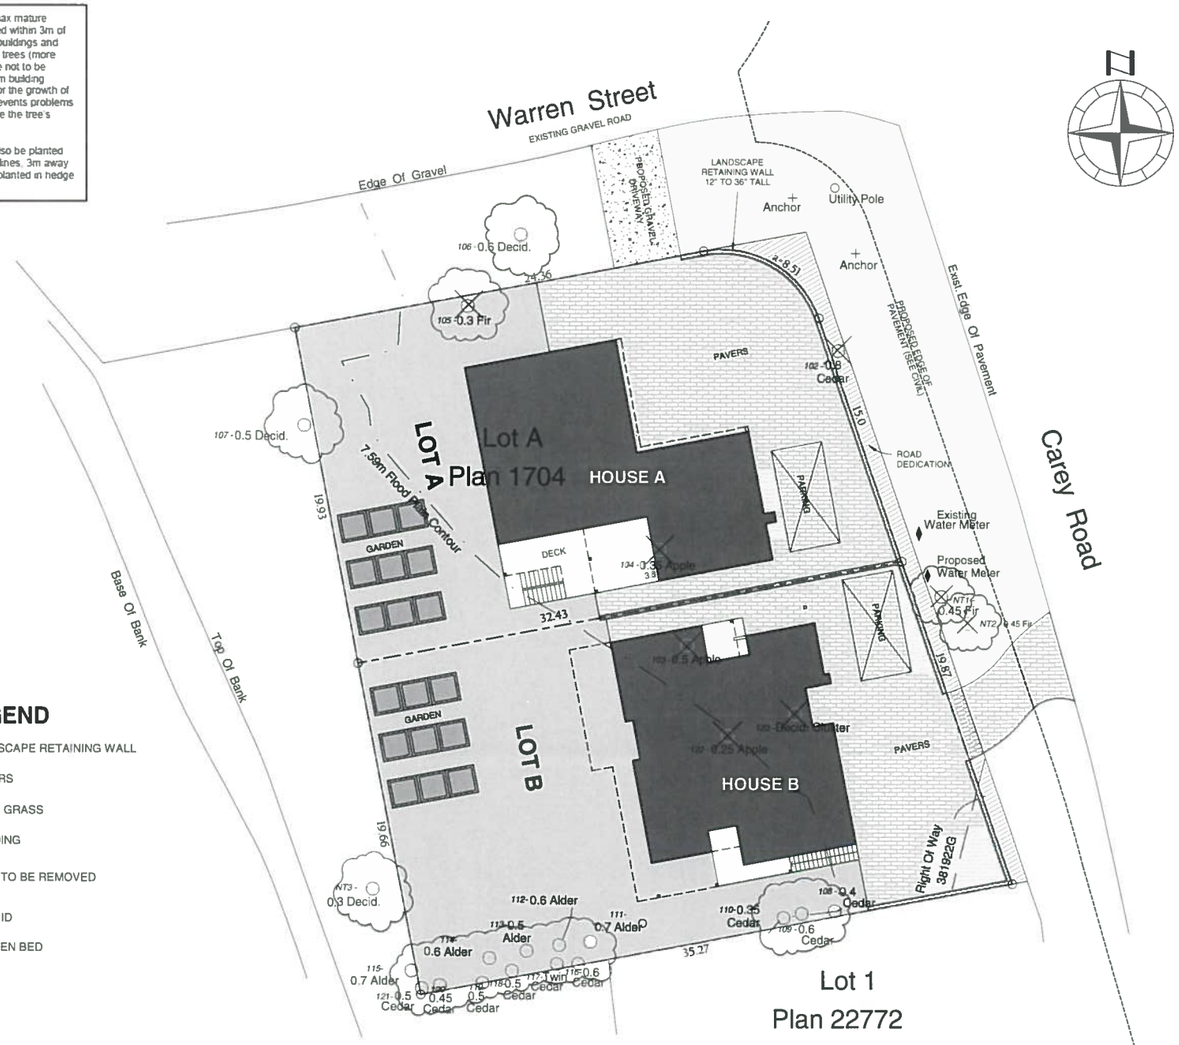

LEGEND

- LANDSCAPE RETAINING WALL
- PAVERS
- LAWN GRASS
- BUILDING
- TREE TO BE REMOVED
- 000 - TREE ID
- GARDEN BED

LANDSCAPE PLAN
1 : 150

RECEIVED
SEP 07 2021
PLANNING DEPT.
DISTRICT OF SAANICH

No	Date	Appr	Revision Notes
A	21-09-21		Permit set

No	Date	Issue notes

Aspire Custom Designs
1145 Bute Street
Victoria BC Canada V8Z 1L9
Lindsay J. Baker 250-415-1858

4136 CAREY RD
REZONING / SUBDIVISION

LANDSCAPE PLAN

Project Number	2019-63
Drawn	L. Baker
Scale	1/4" = 1'0" or as noted
Reviewed	L. Baker
Date	Aug 21, 2021
Sheet No.	A1.2

RETAINING WALL

PAVERS

Small growing trees (8m max mature height) are not to be planted within 3m of foundations, fences or outbuildings and medium and large growing trees (more than 8m mature height) are not to be planted closer than 4m from building foundations. This allows for the growth of the tree over its life and prevents problems in the future that may cause the tree's removal

Replacement trees must also be planted 1m away from all property lines. 3m away from another tree and not planted in hedge like formation

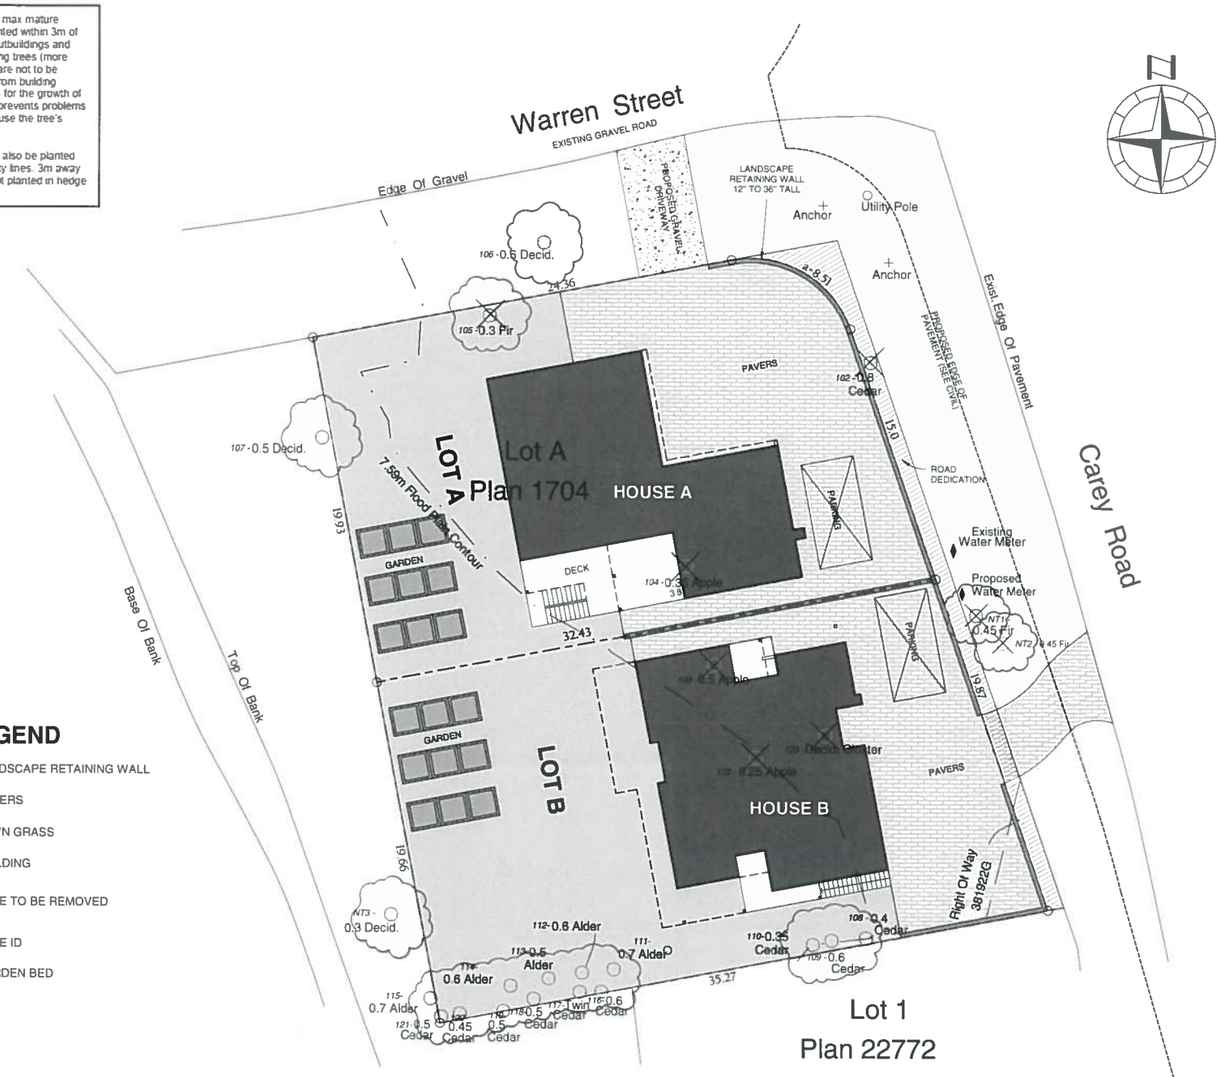

LEGEND

- LANDSCAPE RETAINING WALL
- PAVERS
- LAWN GRASS
- BUILDING
- TREE TO BE REMOVED
- 000 - TREE ID
- GARDEN BED

LANDSCAPE PLAN
1 : 150

RECEIVED
SEP 07 2021
PLANNING DEPT.
DISTRICT OF SAANICH

ASPIRE CUSTOM DESIGNS

Copyright reserved
This plan and design is and remains at all times the exclusive property of Aspire Custom Designs Ltd. and cannot be used in whole or in part without the administrators written consent. These drawings are not to be scaled off. The client must confirm all building material sizes before ordering or purchasing. Any discrepancies noted on this drawing must be reported to Aspire Custom Designs Ltd. immediately. Aspire Custom Designs reserves the right to recall drawings from any local municipality, city or jurisdiction.

No.	Date	Appr.	Revision Notes
A	21-09-21	Permit set	

No.	Date	Issue notes

Aspire Custom Designs
1143 Bute Street
Victoria BC Canada V8Z 1L9
Lindsay J Baker 250-415-1858

4136 CAREY RD
REZONING / SUBDIVISION

LANDSCAPE PLAN

Project Manager		Project #	2019-83
Drawn By	L. Baker	Scale	1/4" = 1'0" or as noted
Designed By	L. Baker	Drawing No.	A1.2
Date	Aug 21, 2021		