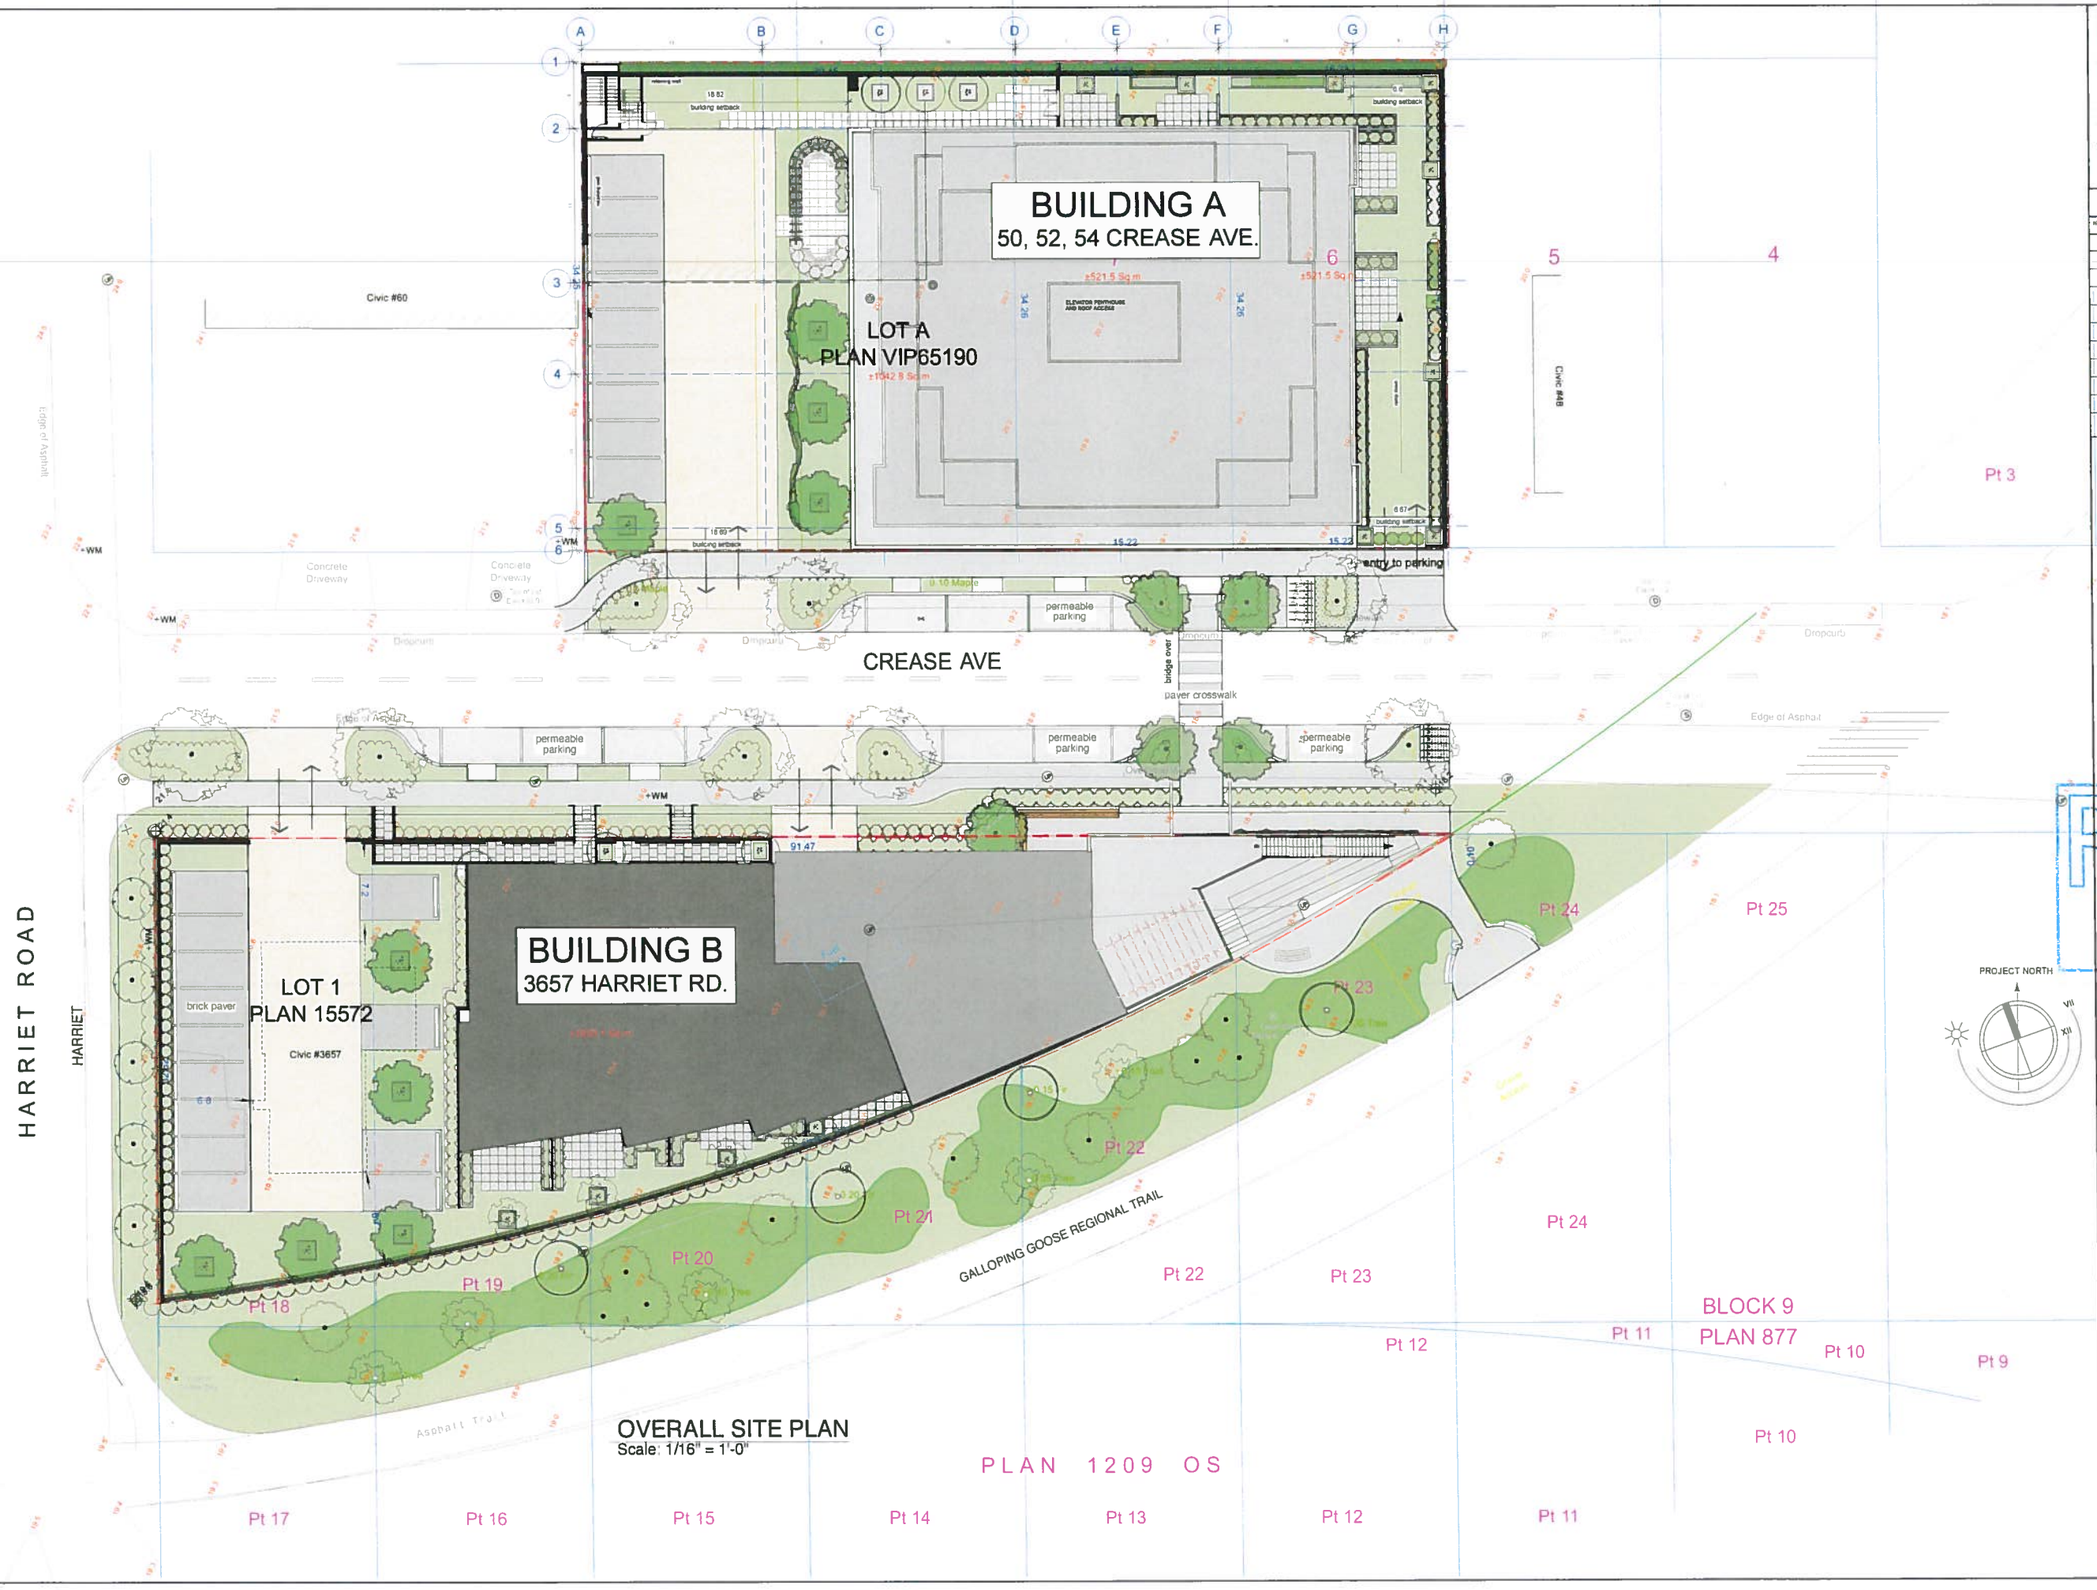

OVERALL SITE PLAN
Scale: 1/16" = 1'-0"

KEAY & ASSOCIATE, ARCHITECTURE LTD.
1124 Fort Street Victoria, BC Canada V8V 3K8
office 250 382-8822 fax 250 382-0418
email info@keayarchitecture.com

COMMENTS

No.	DESCRIPTION	DATE	BY

GENERAL NOTES

Use of these drawings is limited to that identified in the issue/revision column

Do not construct from these drawings unless marked "issued for construction"

RECEIVED
DEC 17 2013
PLANNING DEPT.
DISTRICT OF SAANICH

MARKONE

PROJECT
MARK ONE
3657 Harriet Road & 50, 52, 54 Crease Ave, Victoria, BC

SHEET TITLE
OVERALL SITE PLAN

SCALE	JOB No.
AS SHOWN	1124-1239
DATE PLOTTED	
DECEMBER 11, 2013	
DRAWN BY	A-2.0