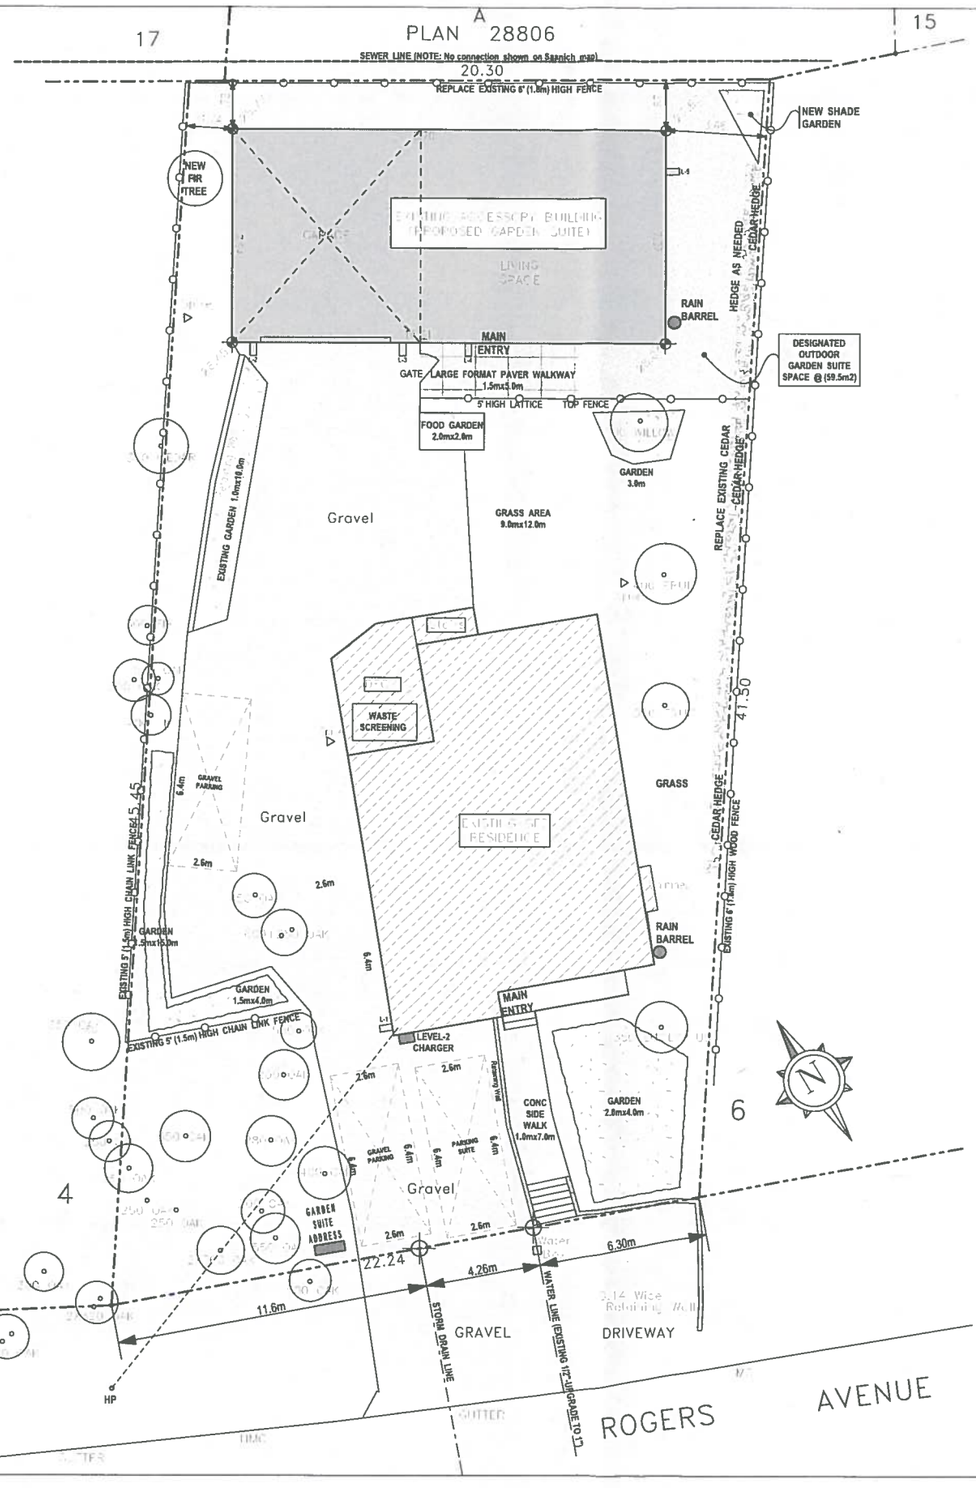

SITE SERVICES & LANDSCAPE PLAN

SCALE @ 1:100

ALL MEASUREMENTS ARE IN METRIC

THIS SITE PLAN IS BASED ON A SURVEY OF A SIMILAR SITE SURVEY AS SUPPLIED BY

J.L. ANDERSON & ASSOCIATES

RECEIVED
NOV 17 2021
PLANNING DEPT.
DISTRICT OF SAANICH

AJB HOME DESIGN Ltd.
Supplying Architectural Design & Drafting Services
Designing A House To Create A Home

314-663 Goldstream Ave, Victoria BC, V9B 2W9
Office 250-595-9858
email: ajbhomedesign@shaw.ca Web: ajbhomedesign.com

NOTE TO PRINTERS

AJB Home Design gives it's consent for the bearer of these plans to make copies of.

NO	DATE	DESCRIPTION
1	Mar. 1/21	Initial Project Review Drawings. For Saanich to review and supply an initial list of items they find needs to be addressed.
2	May 27/21	1st Garden Suite DP Drawings.

PROJECT TYPE

UPGRADES TO LEGALIZE EXISTING NON PERMITTED GARDEN SUITE WITH GARAGE

SITE: 734 ROGERS AVE.

FOR: MADELUNG

DRAWN BY: Alan Bisson

PAGE NO. SITE SERVICES & LANDSCAPE PLAN