SHELBOURNE STREET IMPROVEMENTS PROJECT (SSIP-P3)
PHASE 3 - UPDATED TRANSPORTATION CONCEPT*
June 2024

North

Surface-works Legend

- New Asphalt
- Concrete
- Landscaping / Grass
- Exposed Aggregate
- Separated Cycle Track (Asphalt)
- Possible new tree planting (13 trees on Shelbourne St; 33 trees on Pear St)
- Existing tree likely to be removed (8 trees on Shelbourne St; 4 trees on Pear St)
- Traffic signal

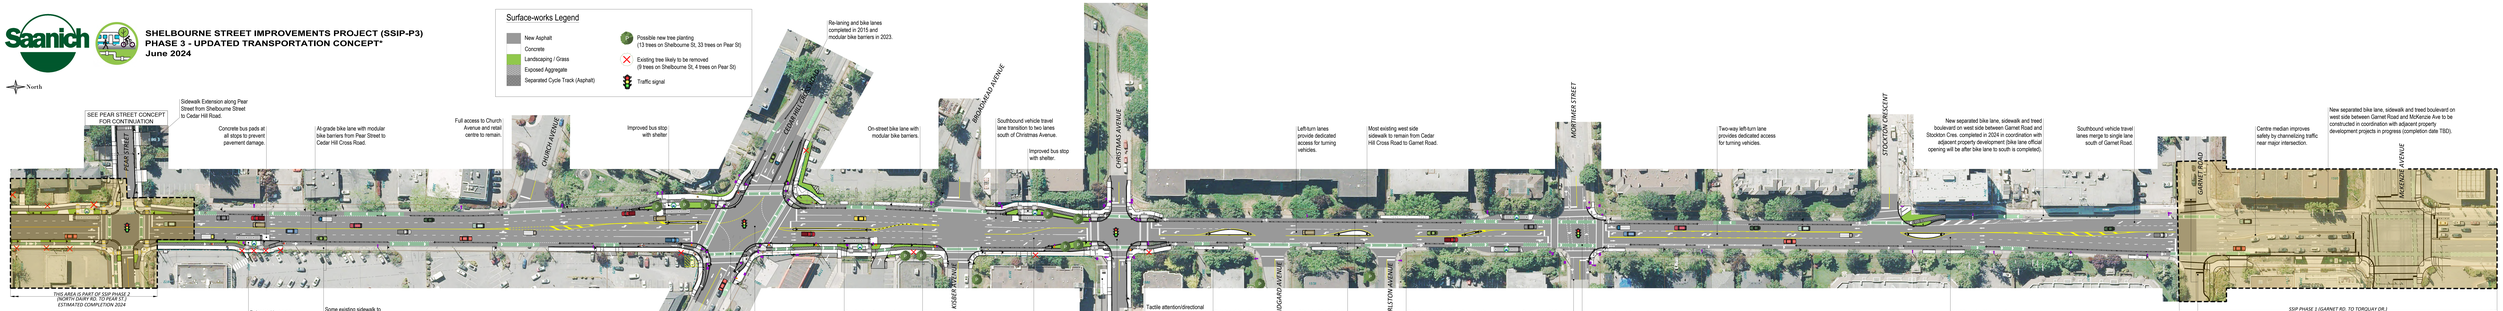

1.80
1.00
0.4
3.00
3.10
3.00
3.10
0.4
1.00
1.80
CURB
CURB
CURB