
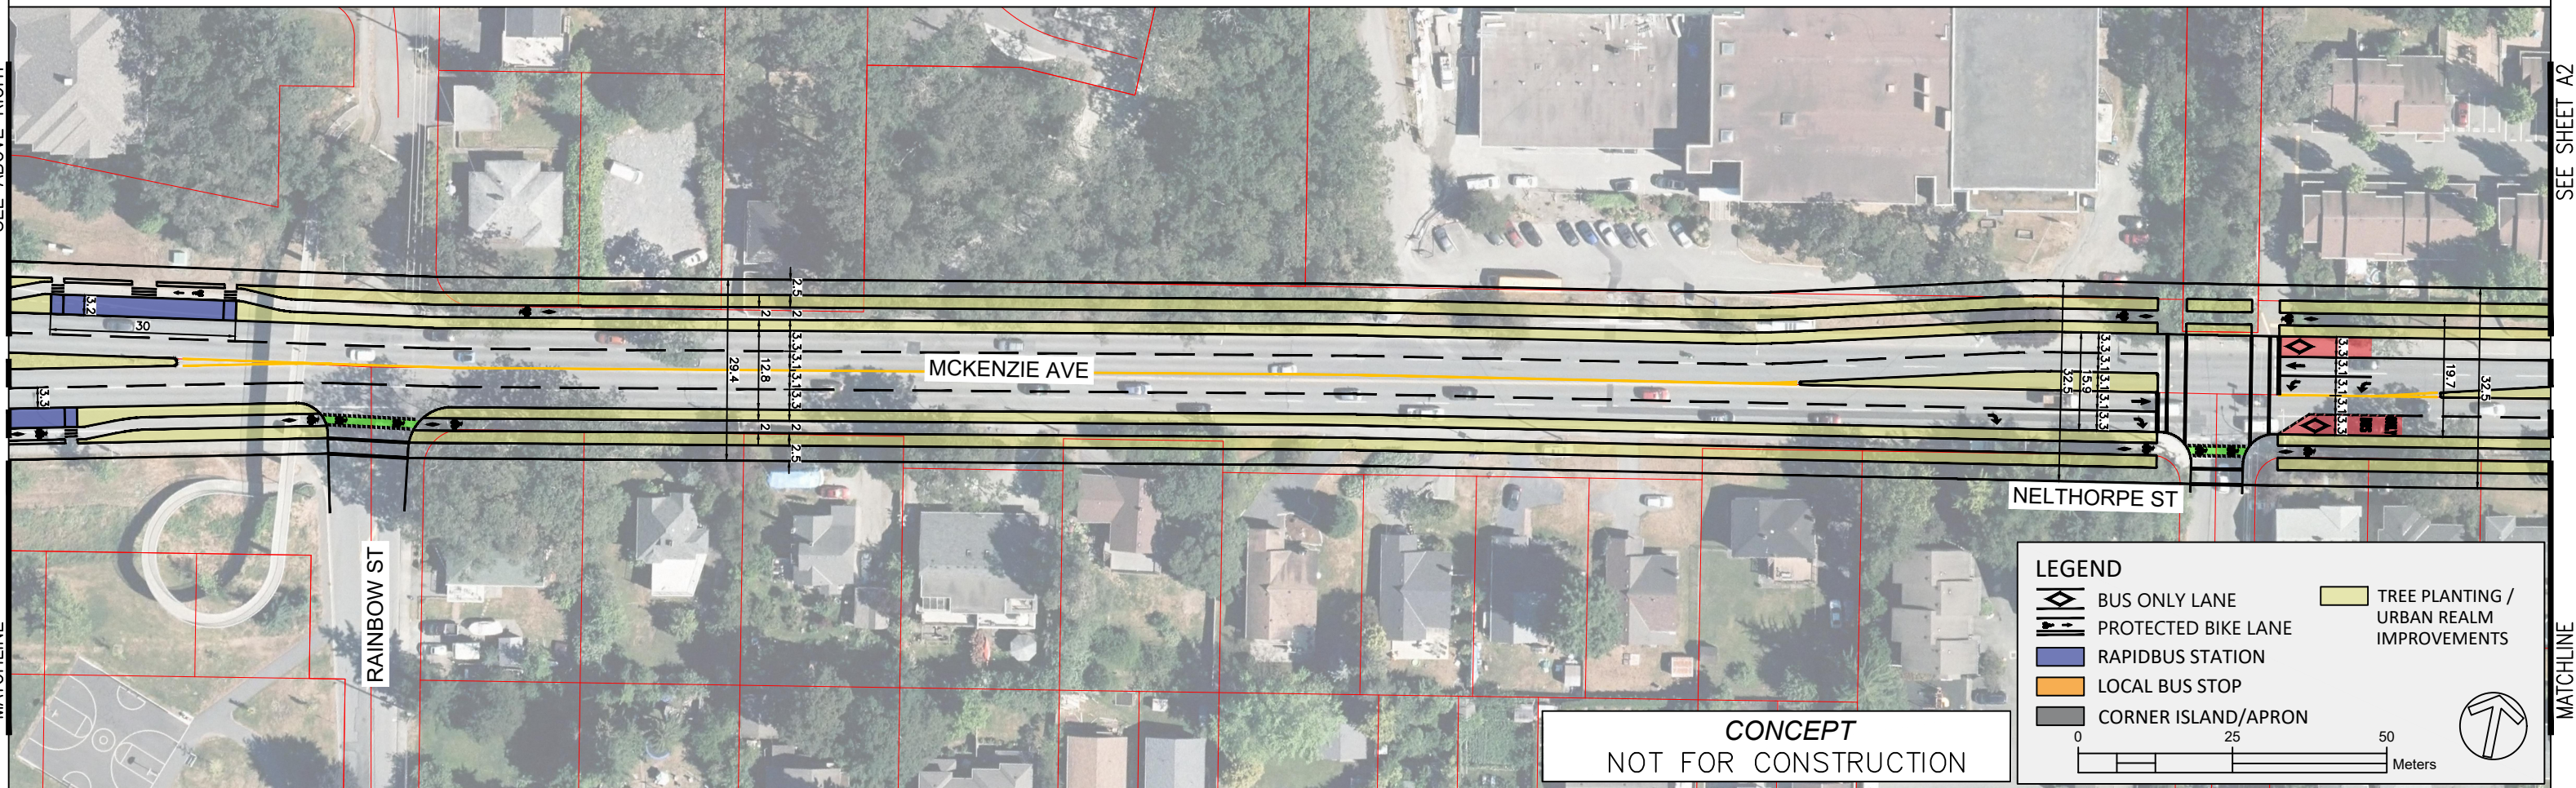


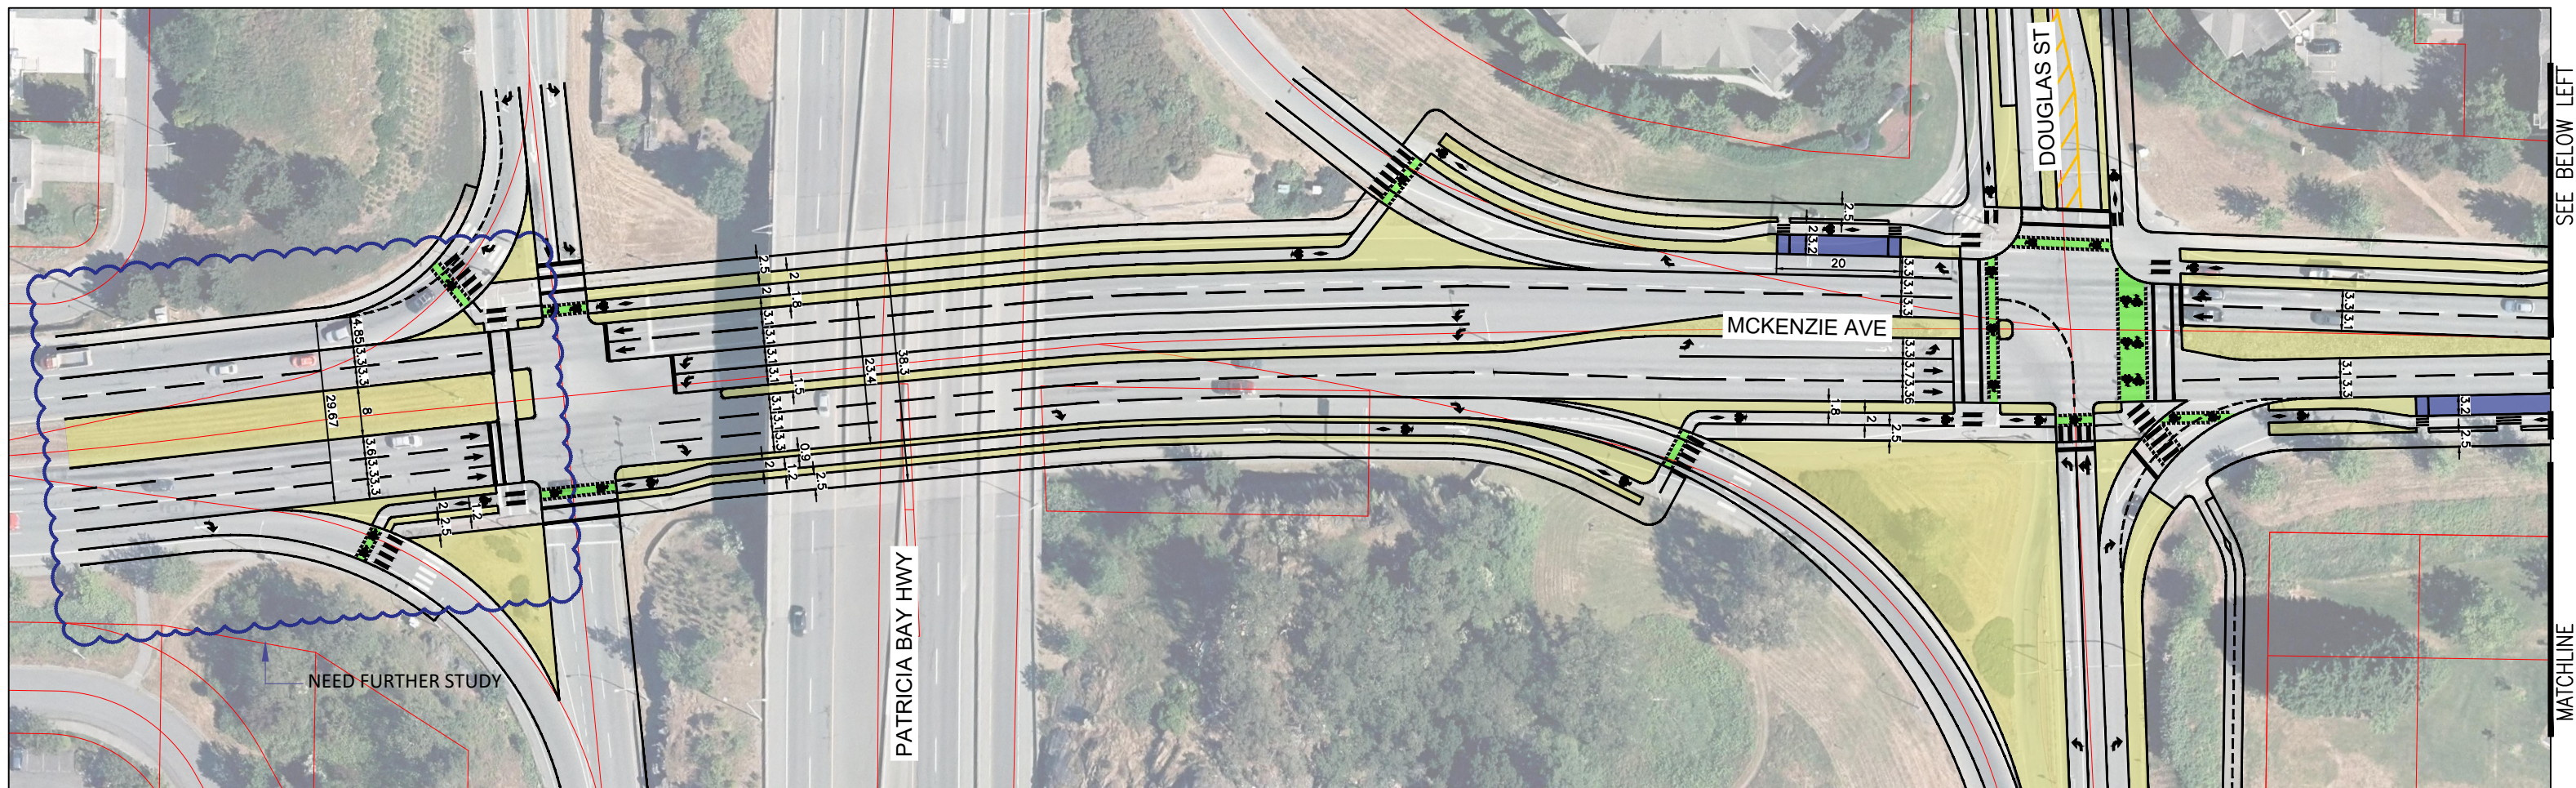


CONCEPT
NOT FOR CONSTRUCTION


- LEGEND**
-  BUS ONLY LANE
 -  PROTECTED BIKE LANE
 -  RAPIDBUS STATION
 -  LOCAL BUS STOP
 -  CORNER ISLAND/APRON
 -  TREE PLANTING / URBAN REALM IMPROVEMENTS
- 0 25 50 Meters
- 

MATCHLINE

MATCHLINE

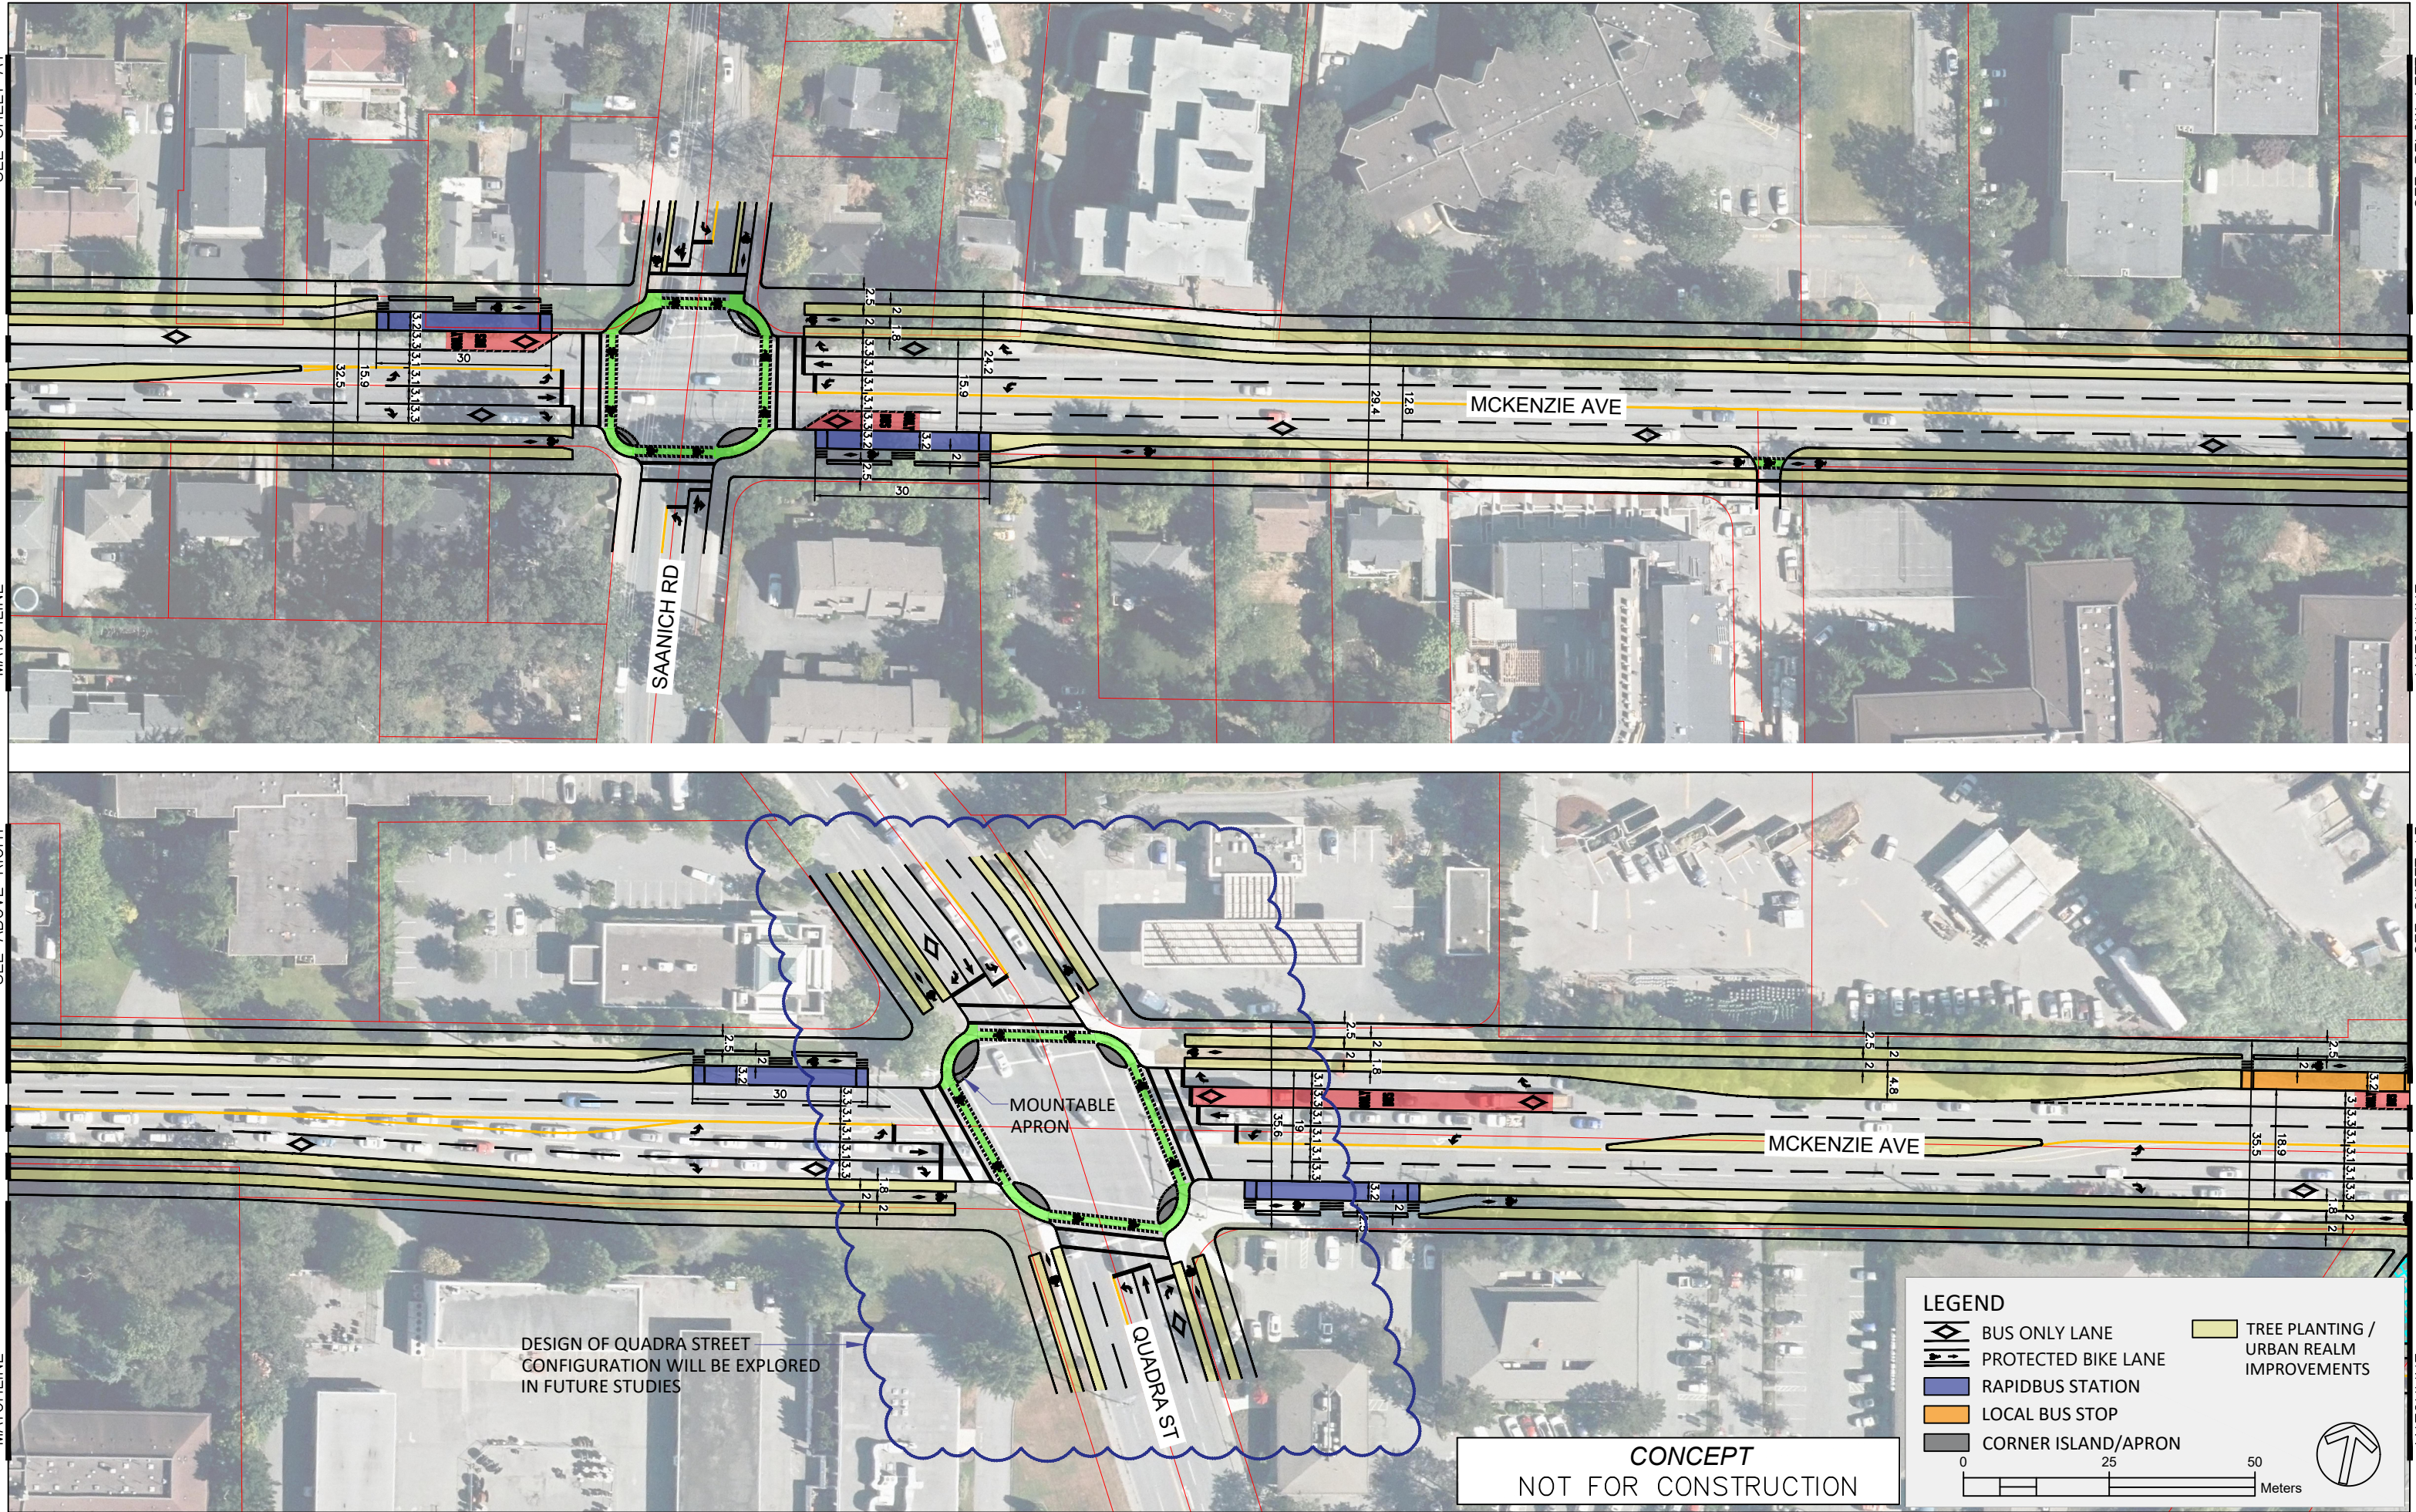

MATCHLINE

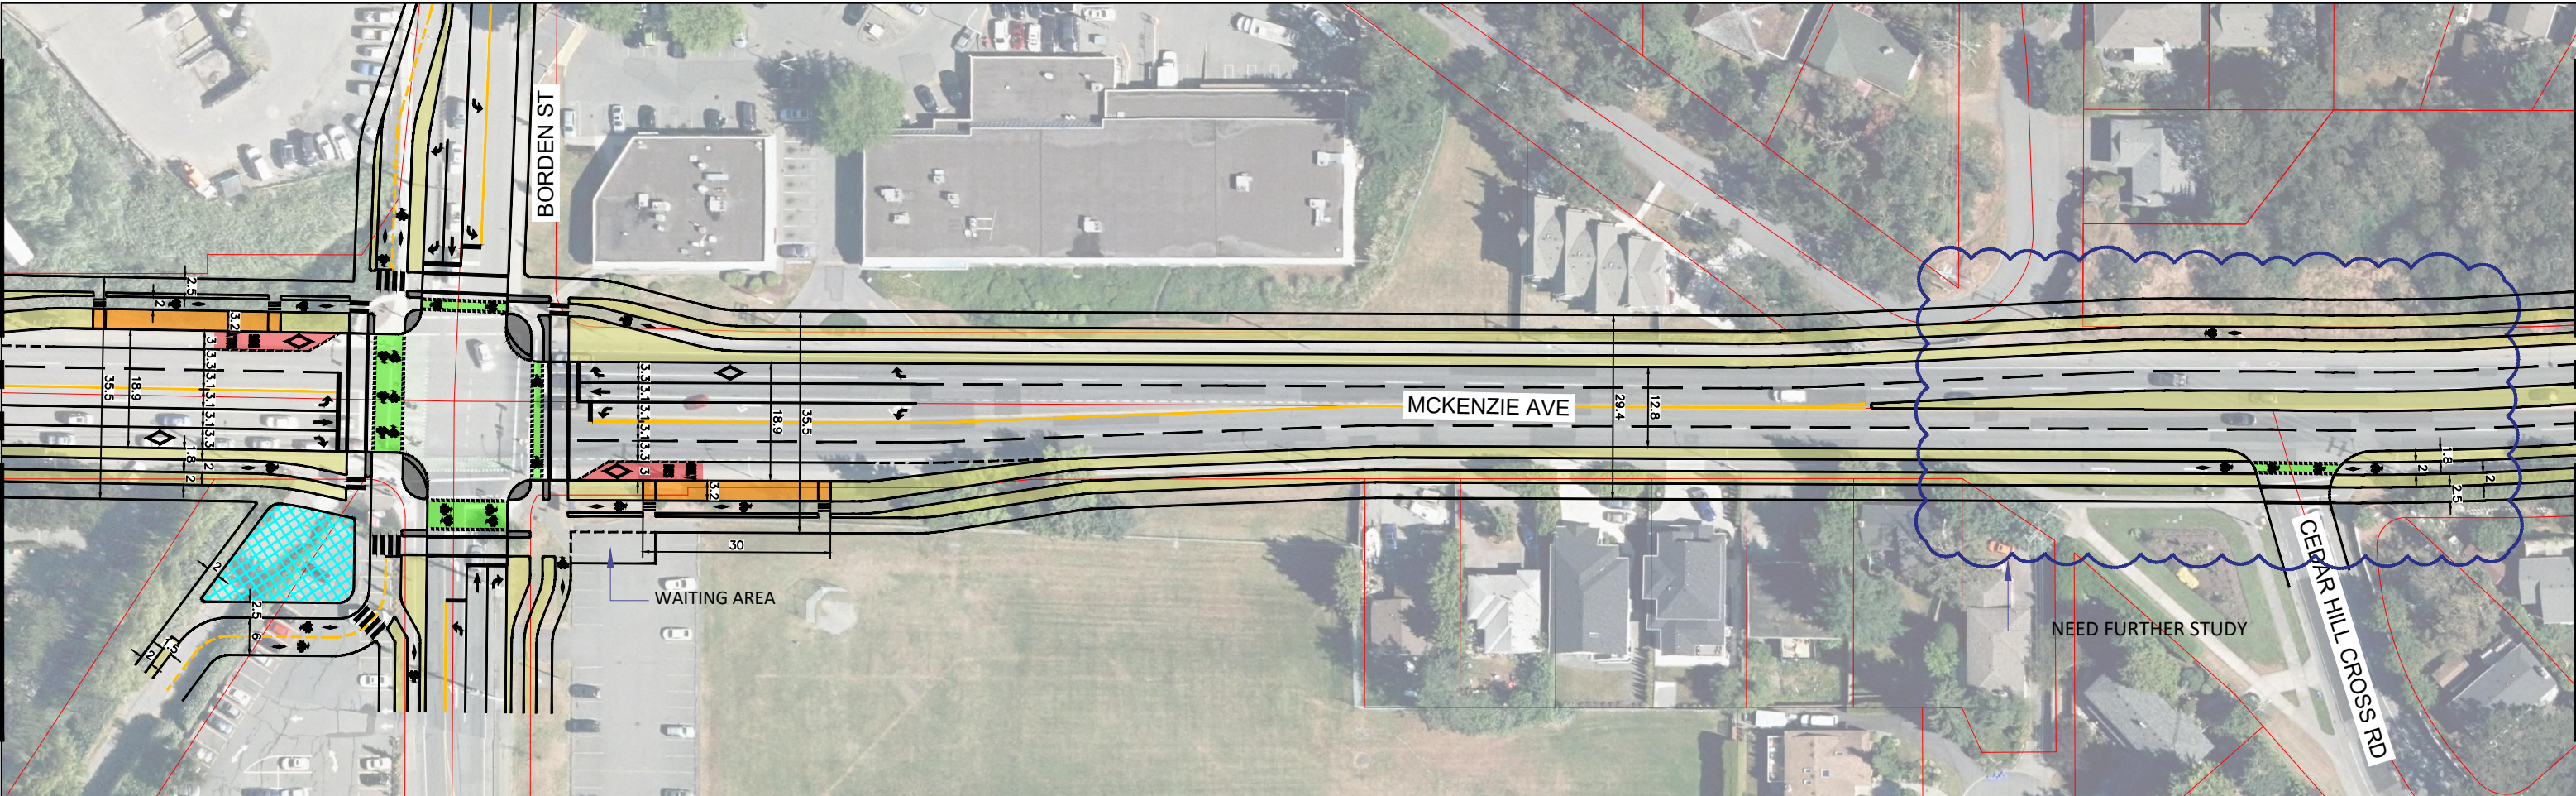


SEE BELOW LEFT

MATCHLINE

SEE SHEET A4

MATCHLINE

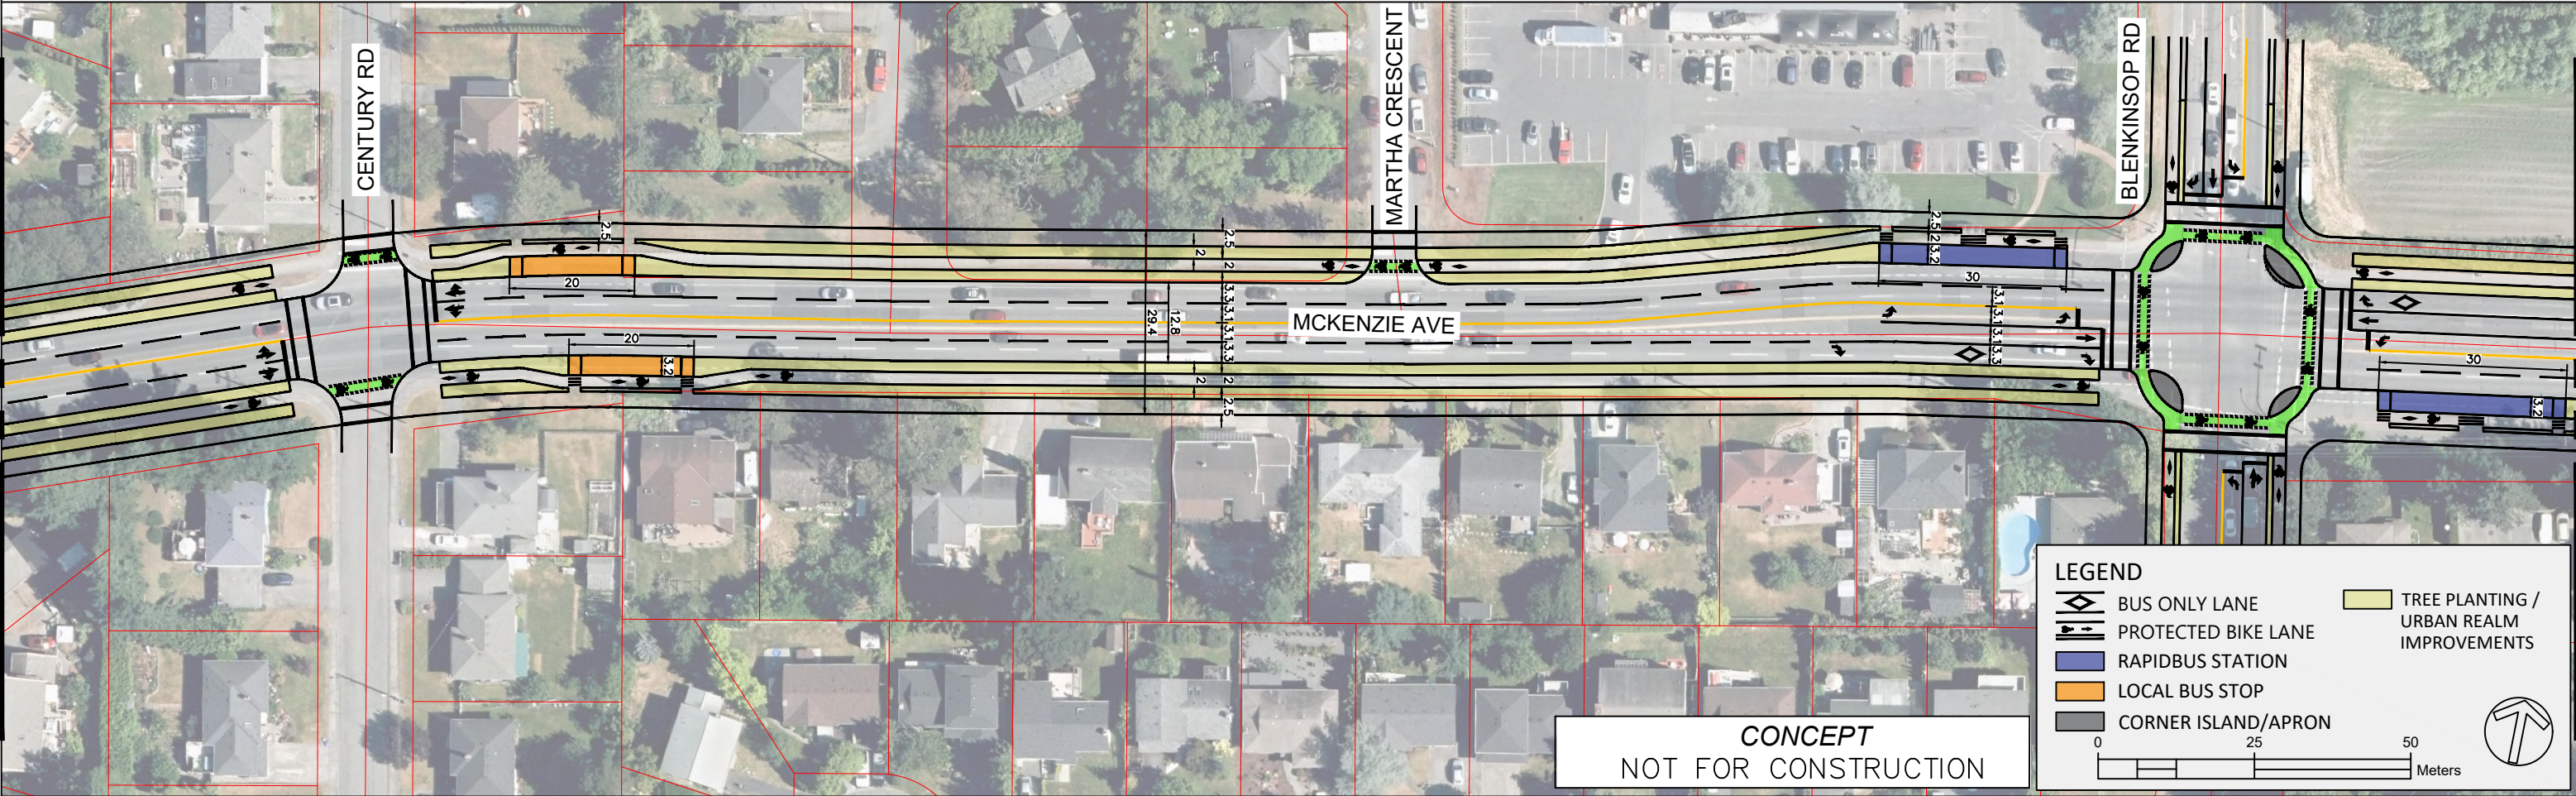


CONCEPT
NOT FOR CONSTRUCTION

- ## LEGEND

- | | |
|---|---------------------|
|  | BUS ONLY LANE |
|  | PROTECTED BIKE LANE |
|  | RAPIDBUS STATION |
|  | LOCAL BUS STOP |
|  | CORNER ISLAND/APRON |

-  TREE PLANTING /
URBAN REALM
IMPROVEMENTS

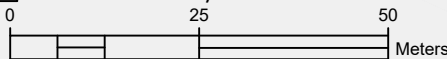

SEE SHEET A3

MATCHLINE

SEE BELOW LEFT

MATCHLINE

SEE ABOVE RIGHT

SEE SHEET A5

MATCHLINE

MATCHLINE



LEGEND

	BUS ONLY LANE		TREE PLANTING / URBAN REALM IMPROVEMENTS
	PROTECTED BIKE LANE		
	RAPIDBUS STATION		
	LOCAL BUS STOP		
	CORNER ISLAND/APRON		

0 25 50 Meters


CONCEPT
NOT FOR CONSTRUCTION

SEE SHEET A4

MATCHLINE

SEE ABOVE RIGHT

MATCHLINE

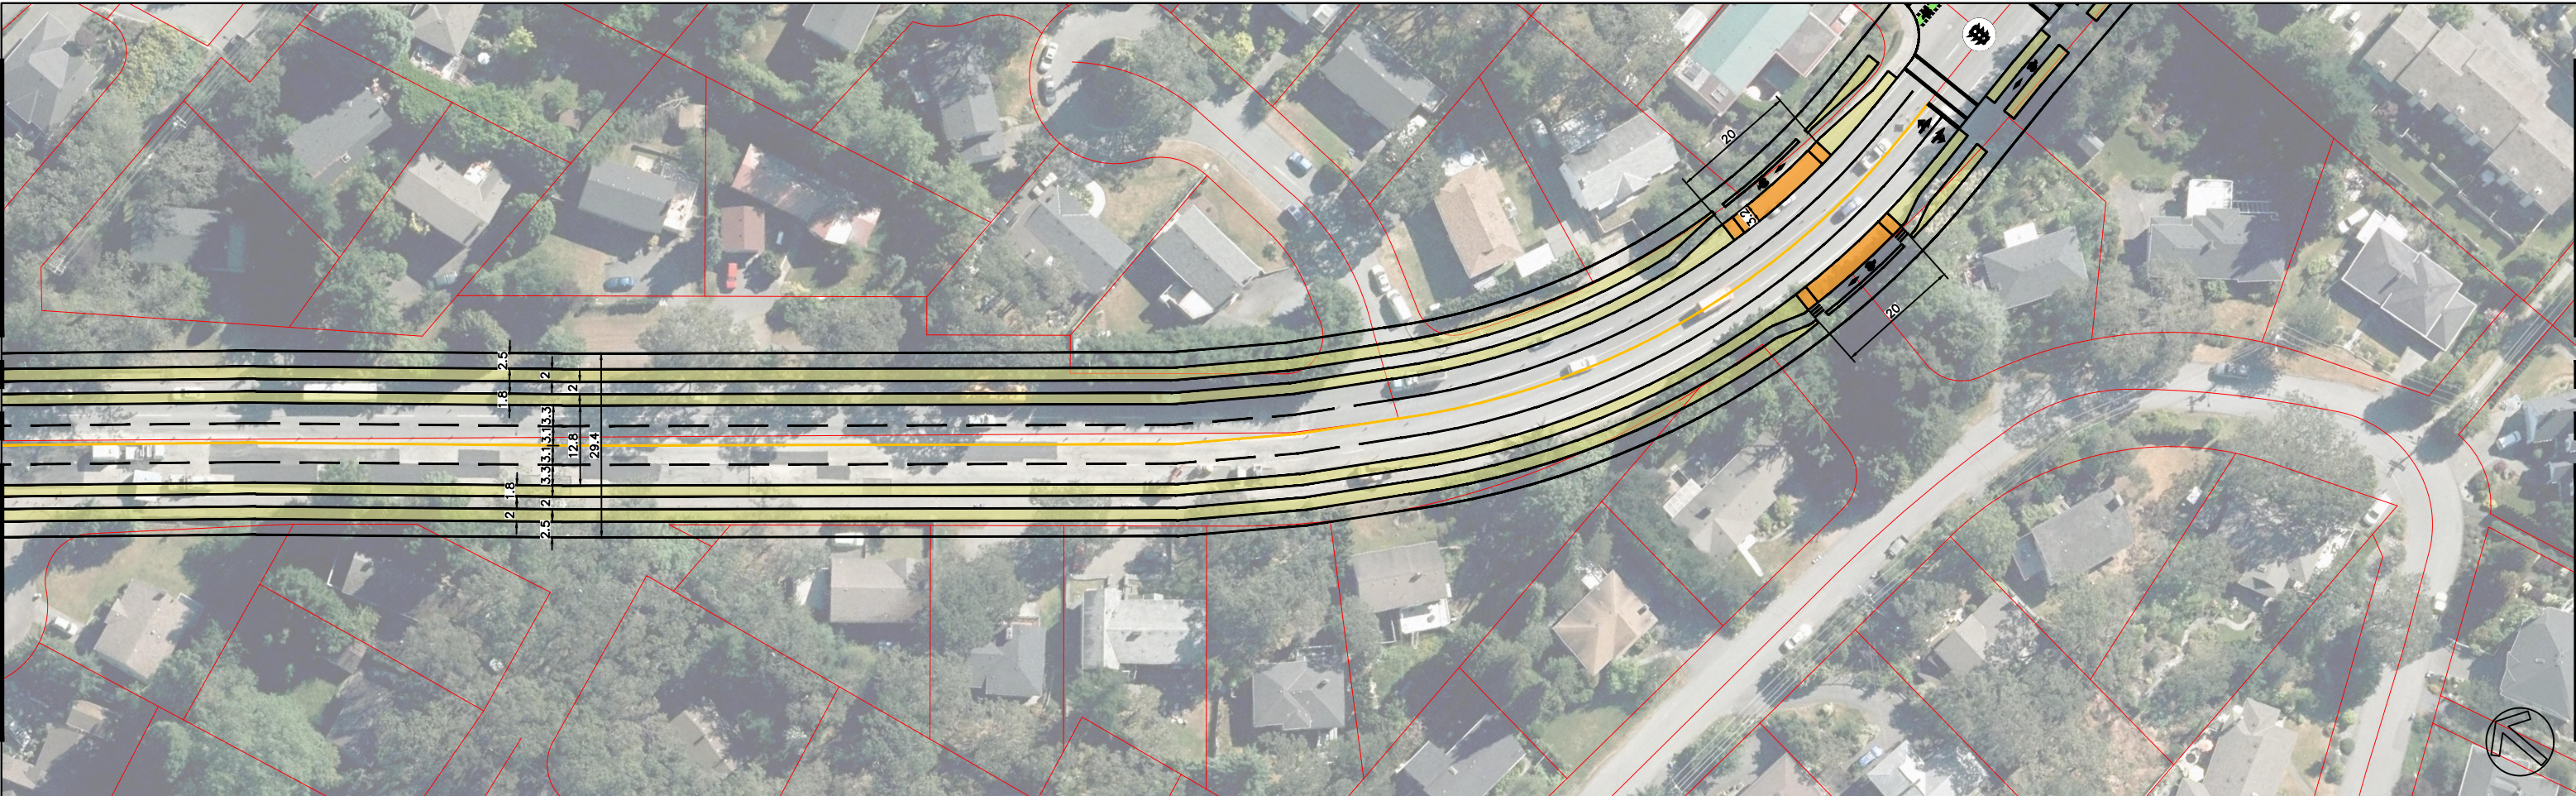


SEE BELOW LEFT

MATCHLINE


SEE SHEET A6

MATCHLINE

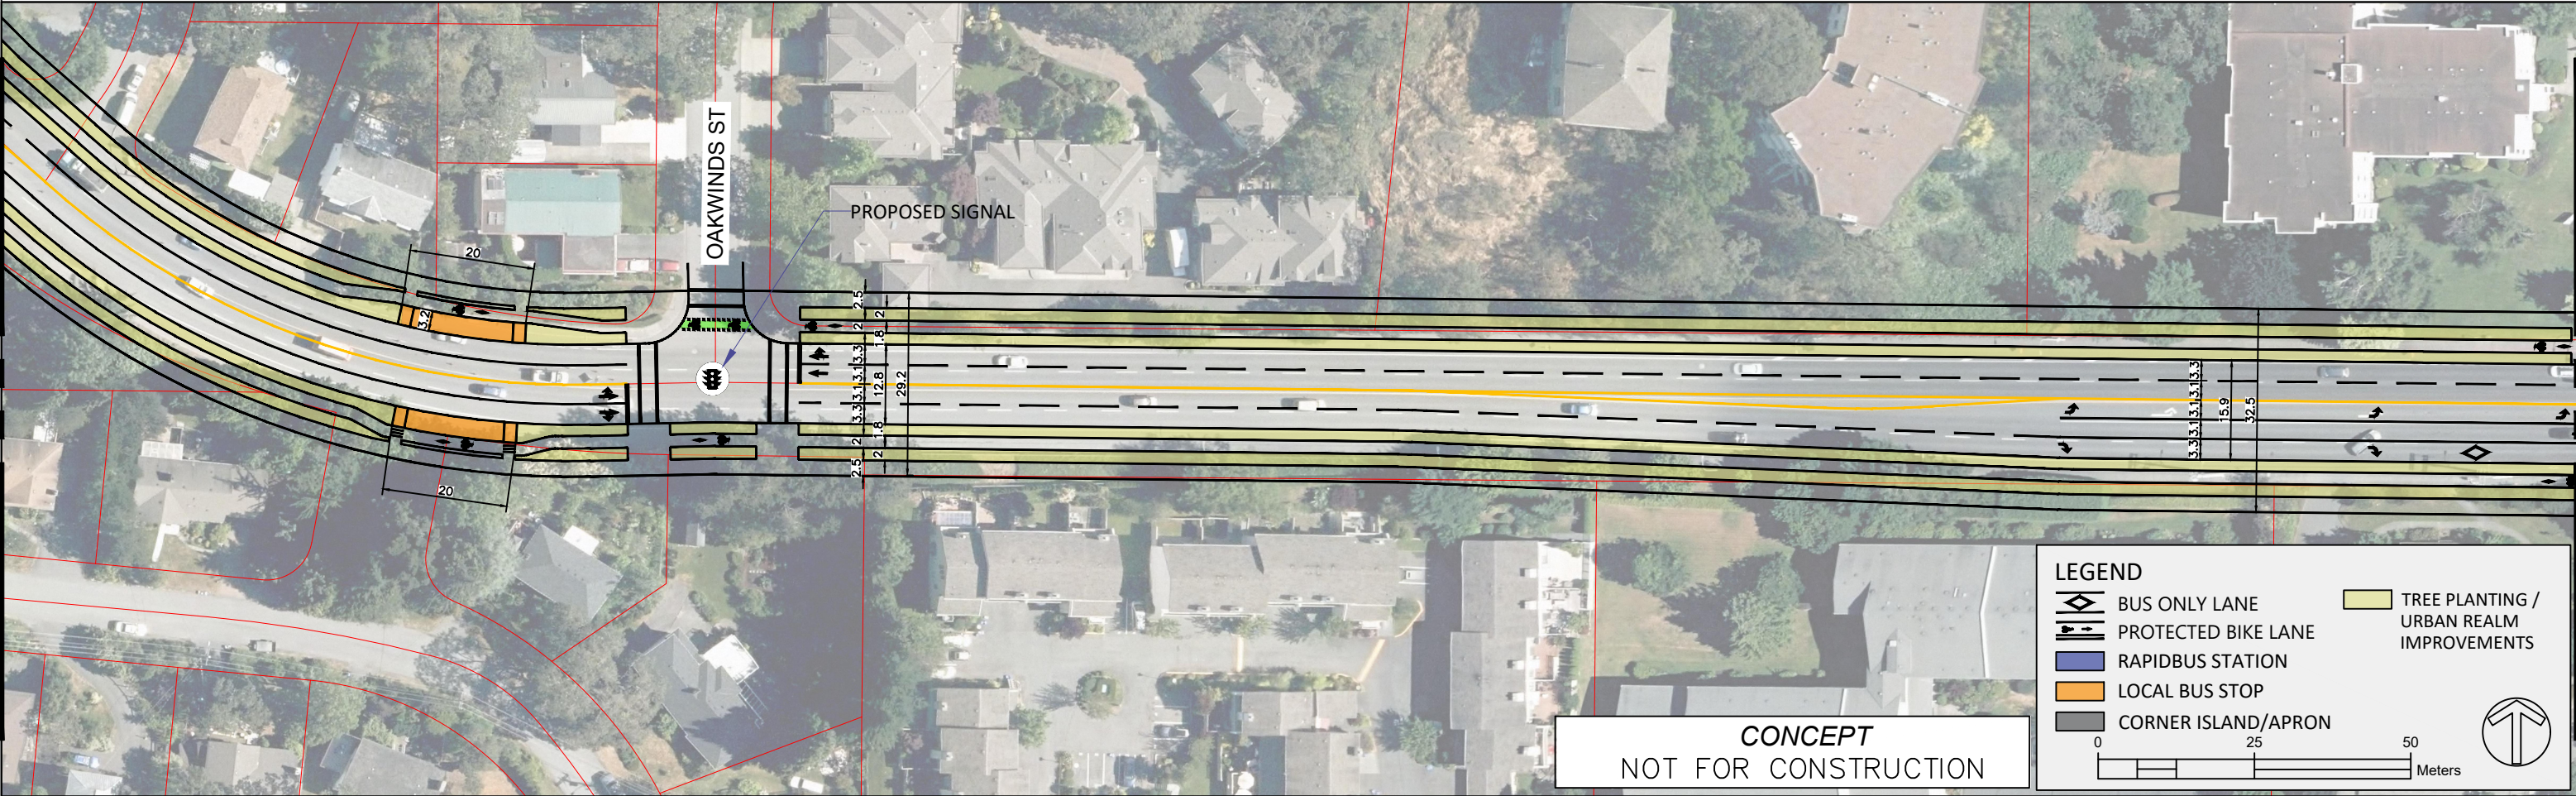

LEGEND


- BUS ONLY LANE
- PROTECTED BIKE LANE
- RAPIDBUS STATION
- LOCAL BUS STOP
- CORNER ISLAND/APRON
- TREE PLANTING / URBAN REALM IMPROVEMENTS

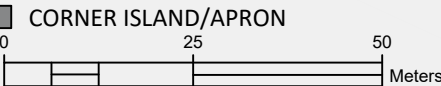

CONCEPT
NOT FOR CONSTRUCTION

SEE SHEET A5


MATCHLINE

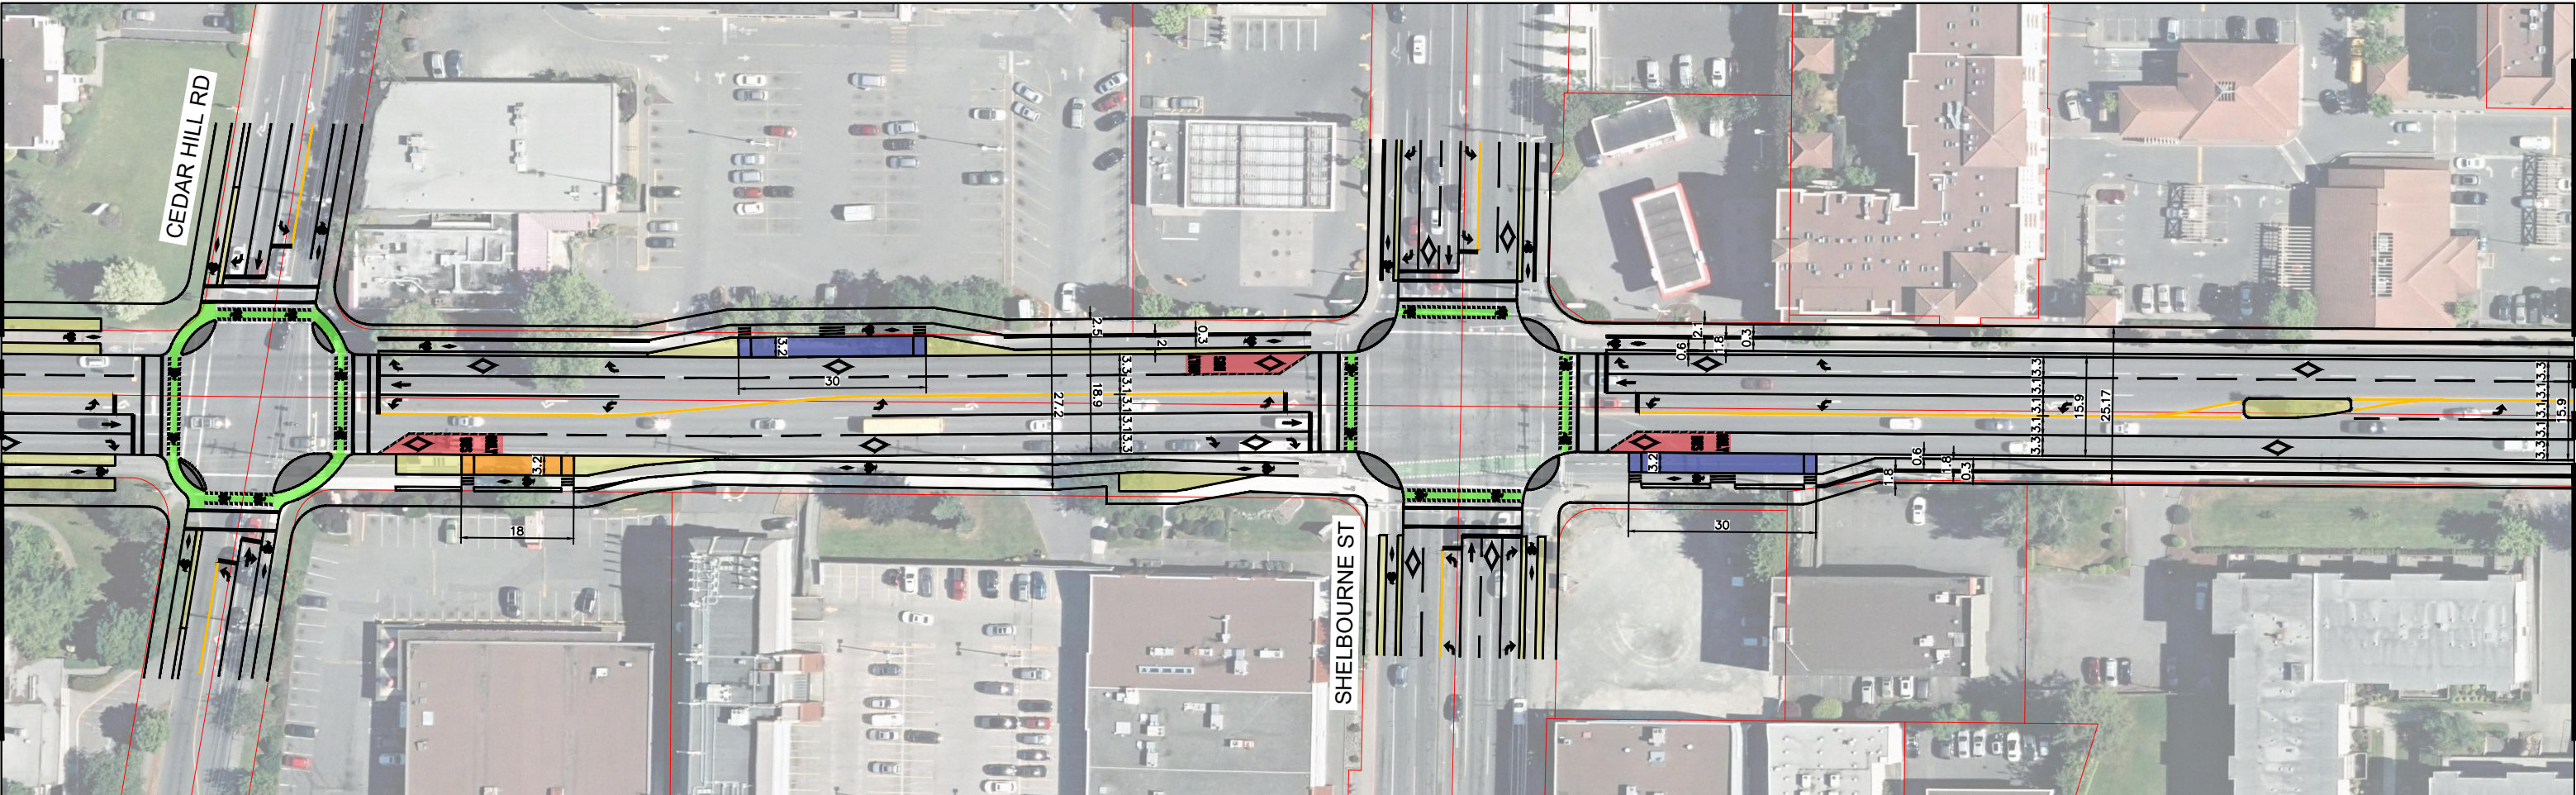

SEE BELOW LEFT

MATCHLINE

SEE ABOVE RIGHT

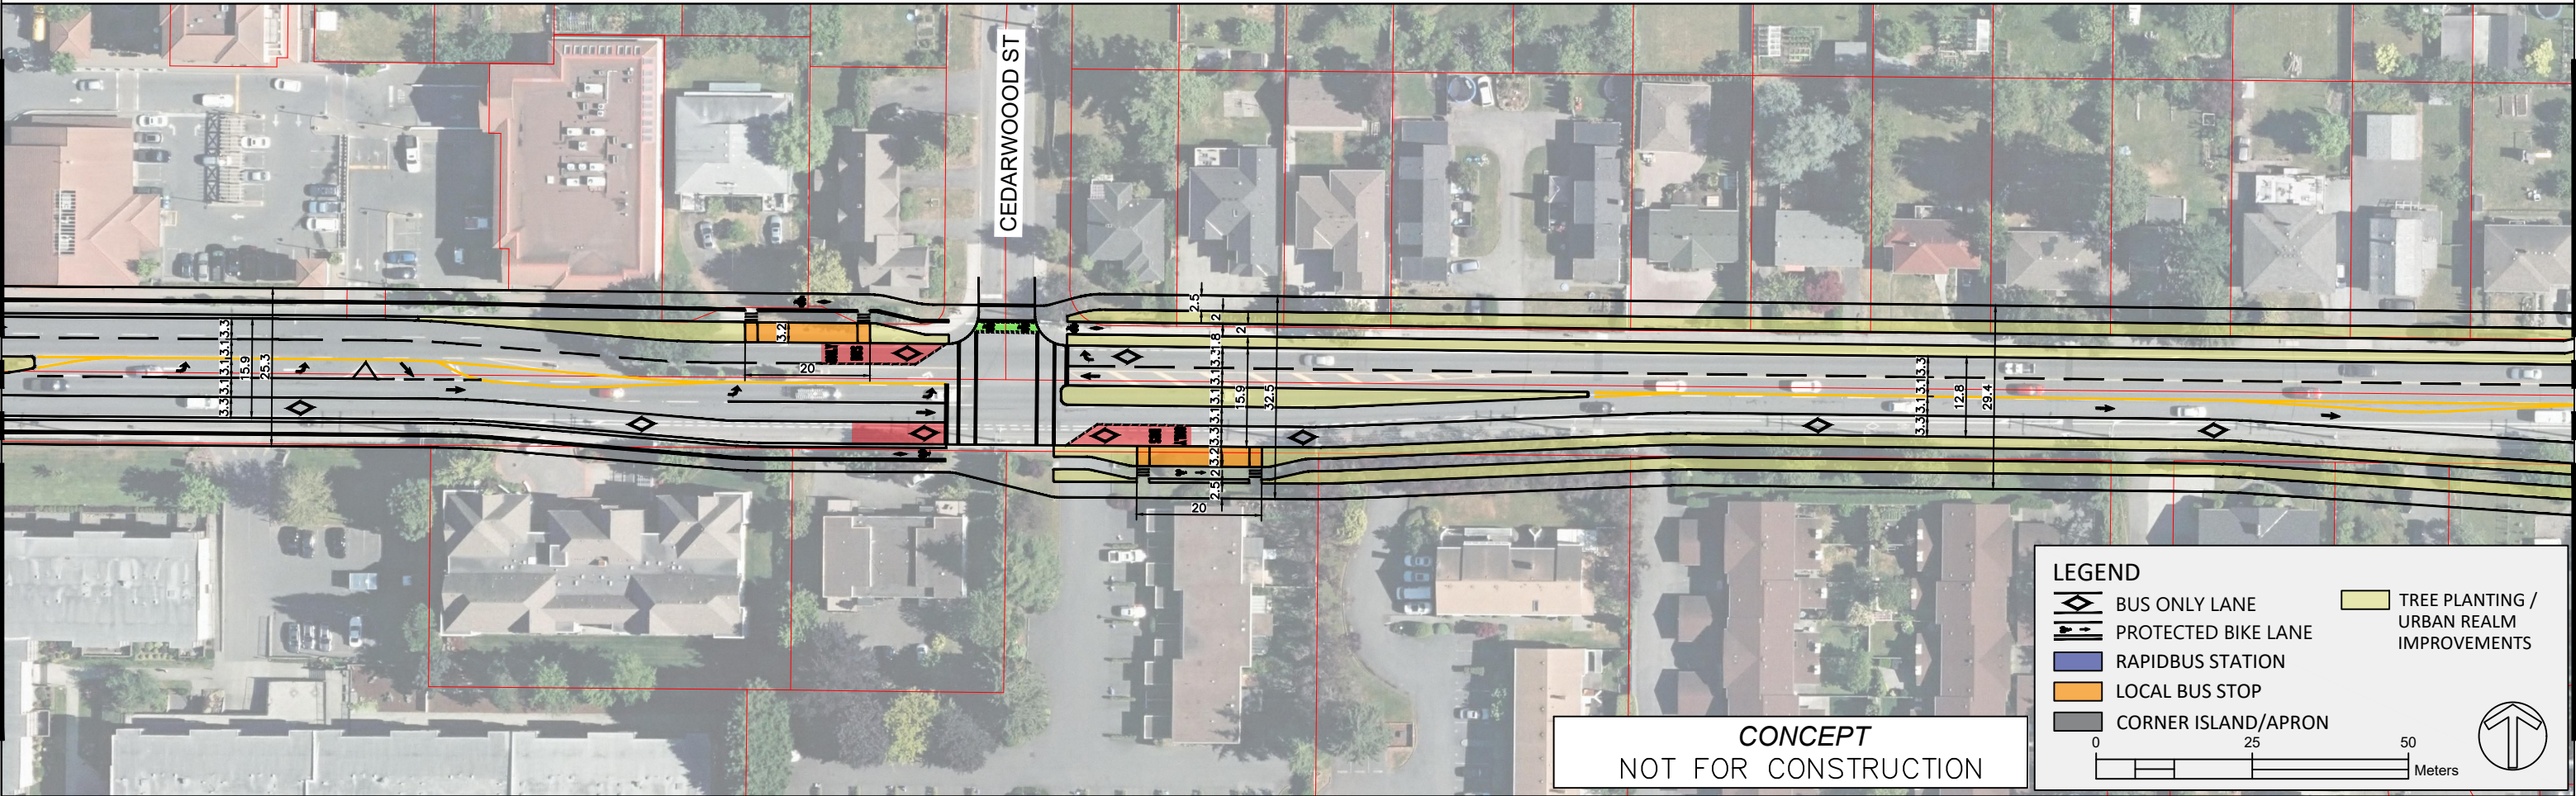


SEE SHEET A7

MATCHLINE

CONCEPT
NOT FOR CONSTRUCTION


LEGEND

- BUS ONLY LANE
- PROTECTED BIKE LANE
- RAPIDBUS STATION
- LOCAL BUS STOP
- CORNER ISLAND/APRON
- TREE PLANTING /
URBAN REALM
IMPROVEMENTS

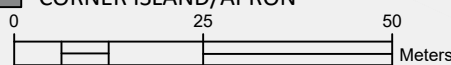

MATCHLINE

MATCHLINE

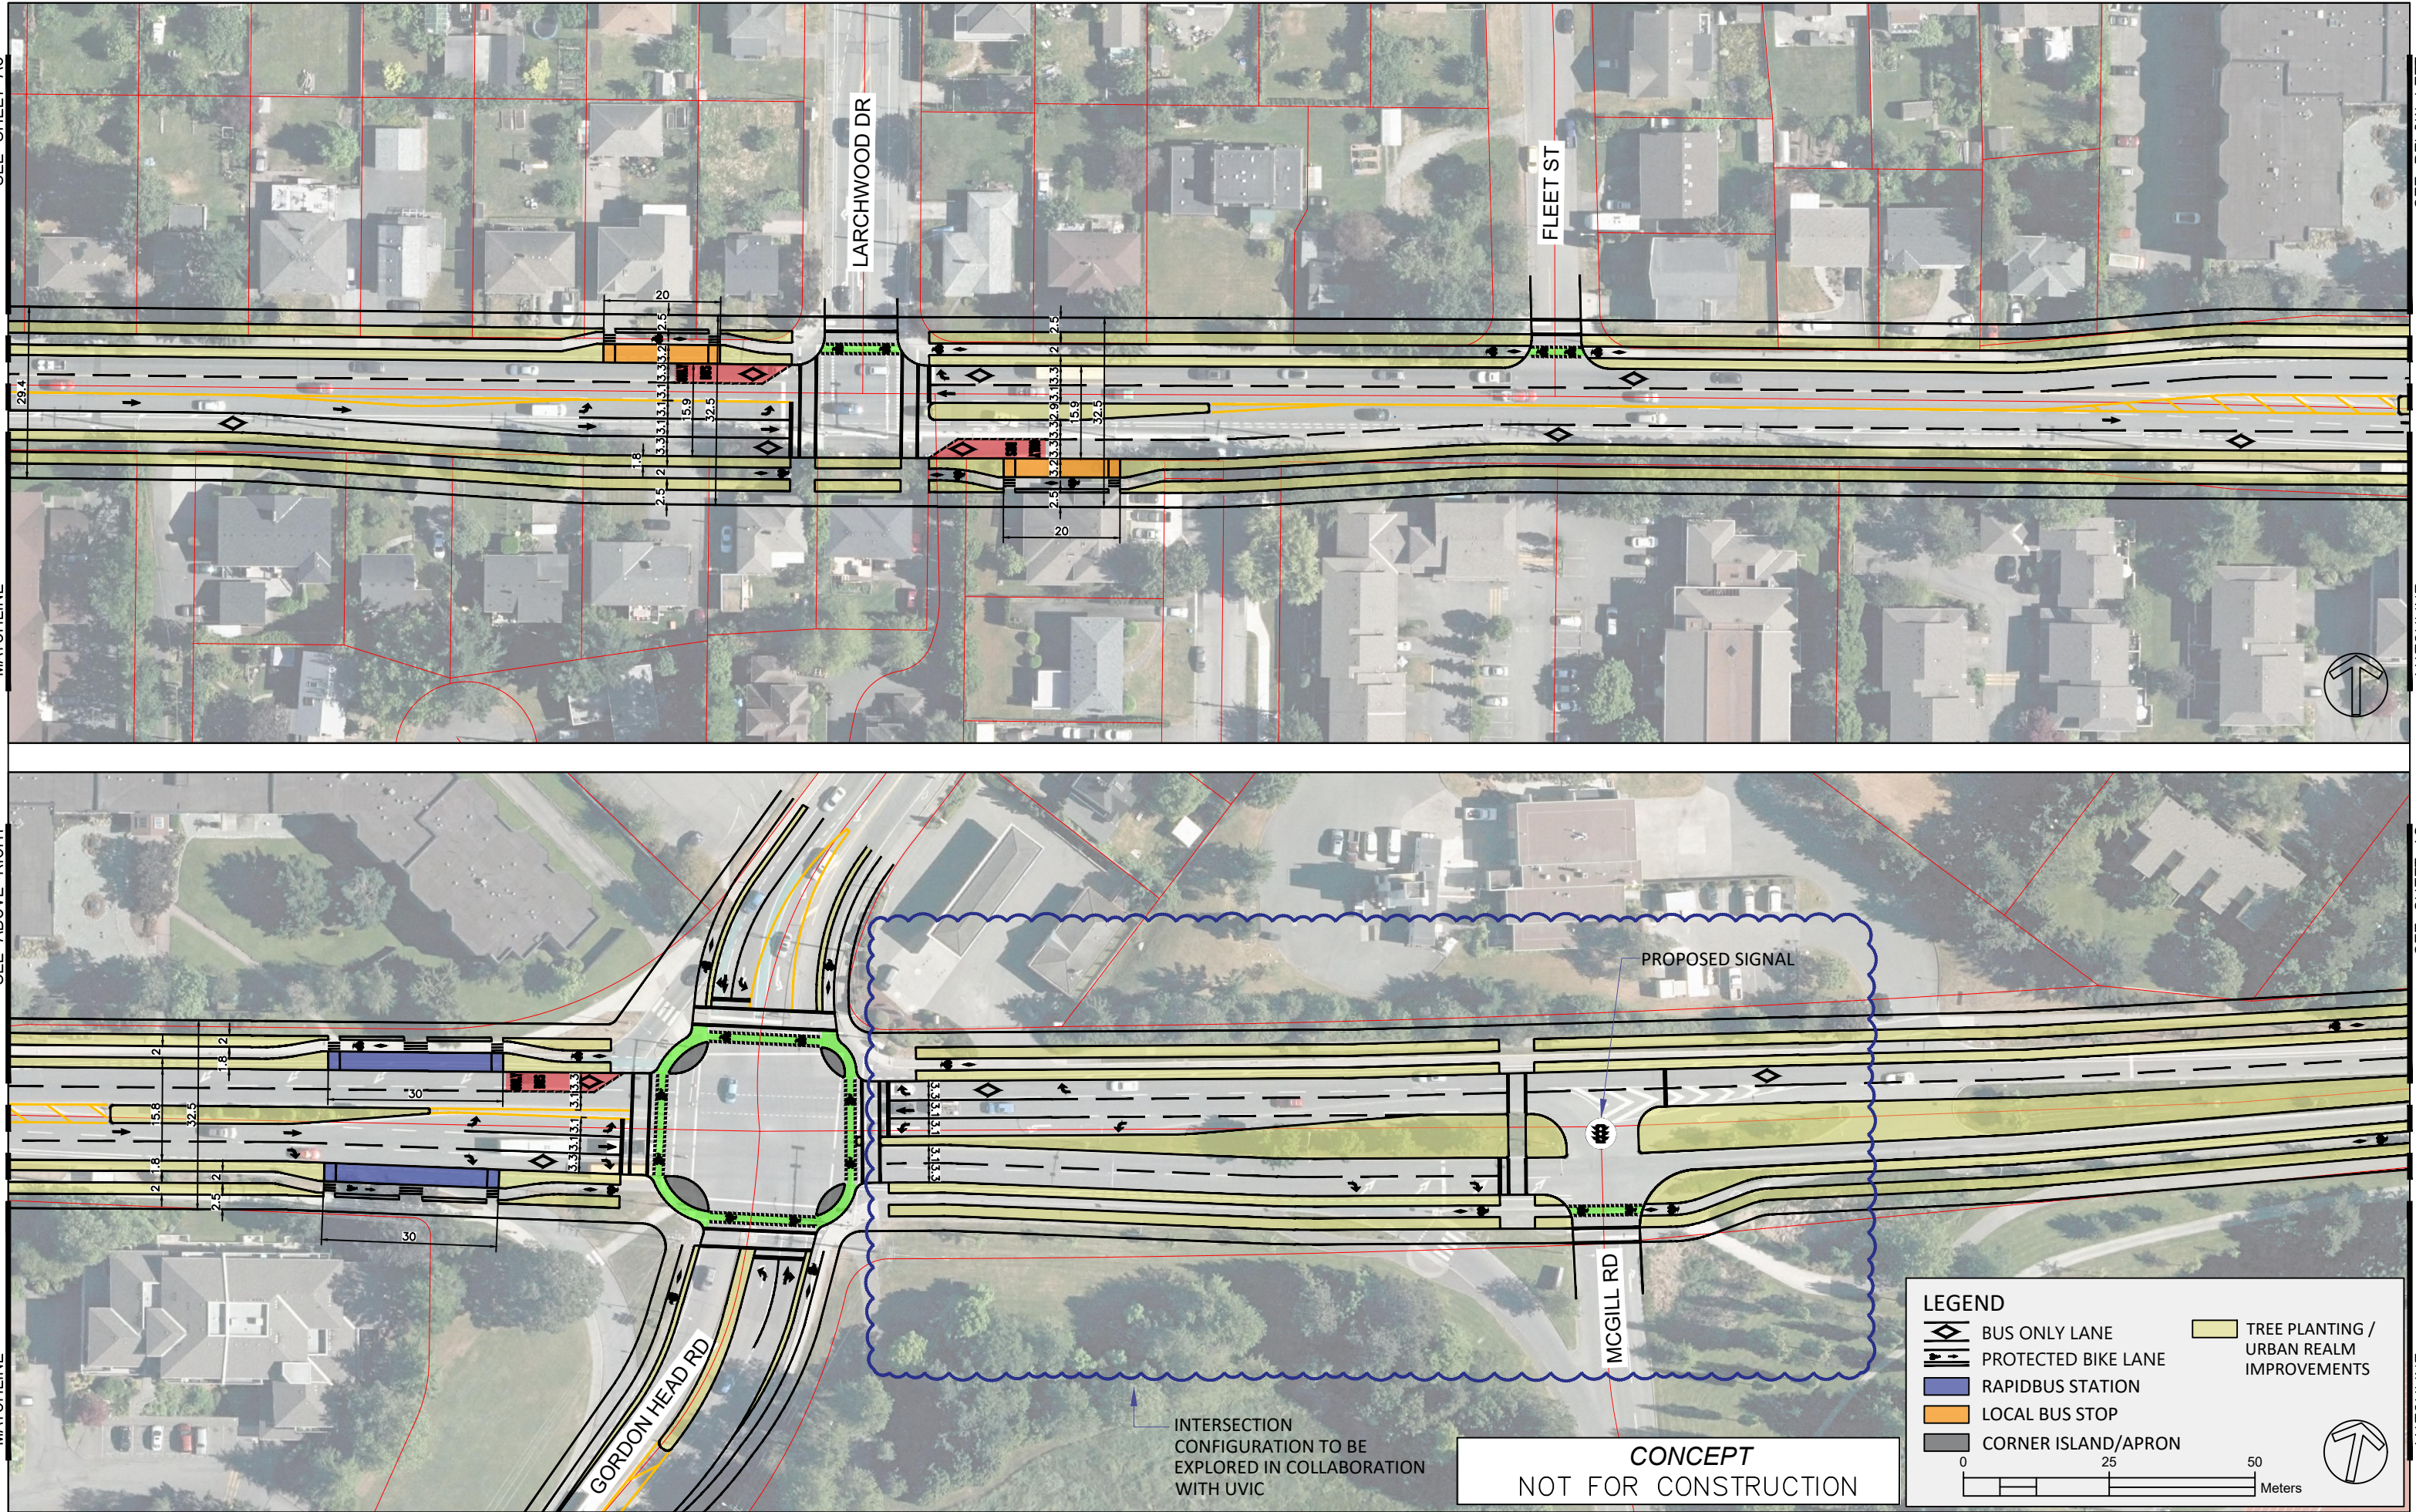


SEE SHEET A7

MATCHLINE


SEE ABOVE RIGHT

MATCHLINE

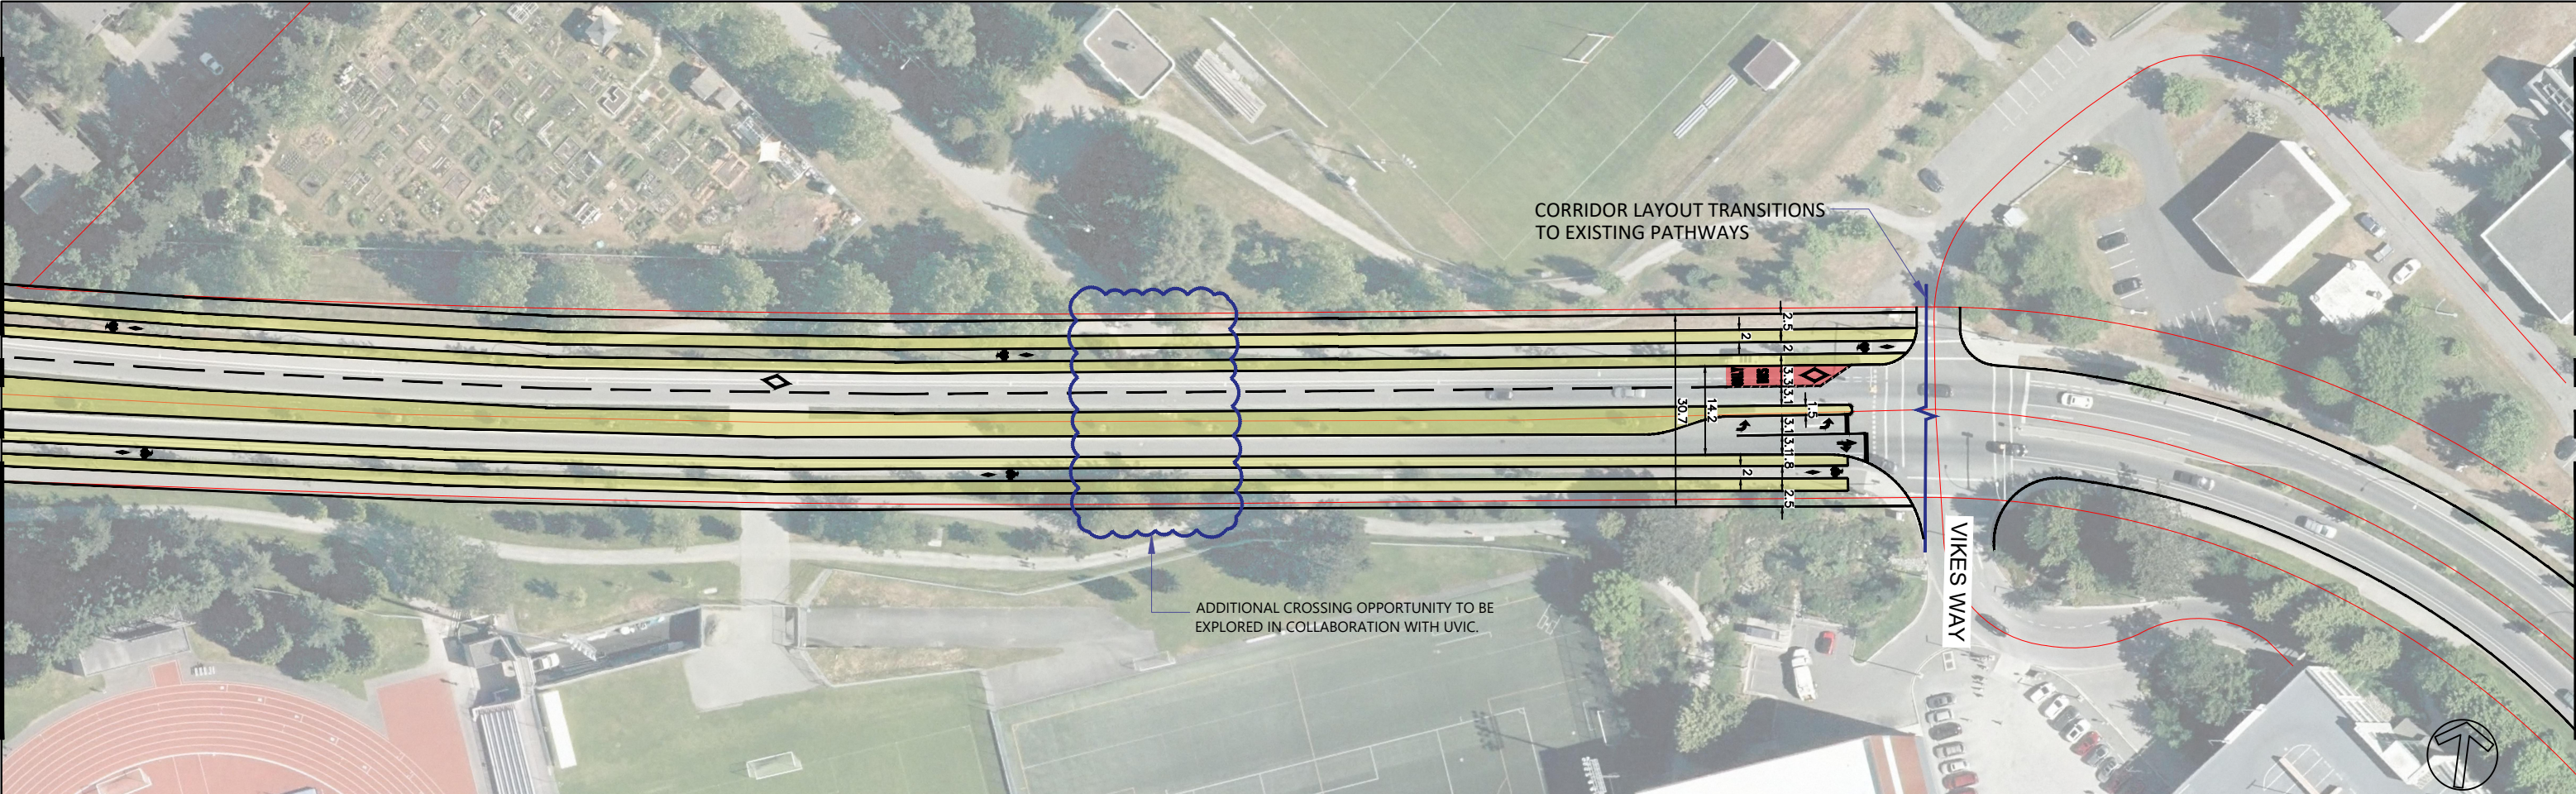

SEE BELOW LEFT

MATCHLINE

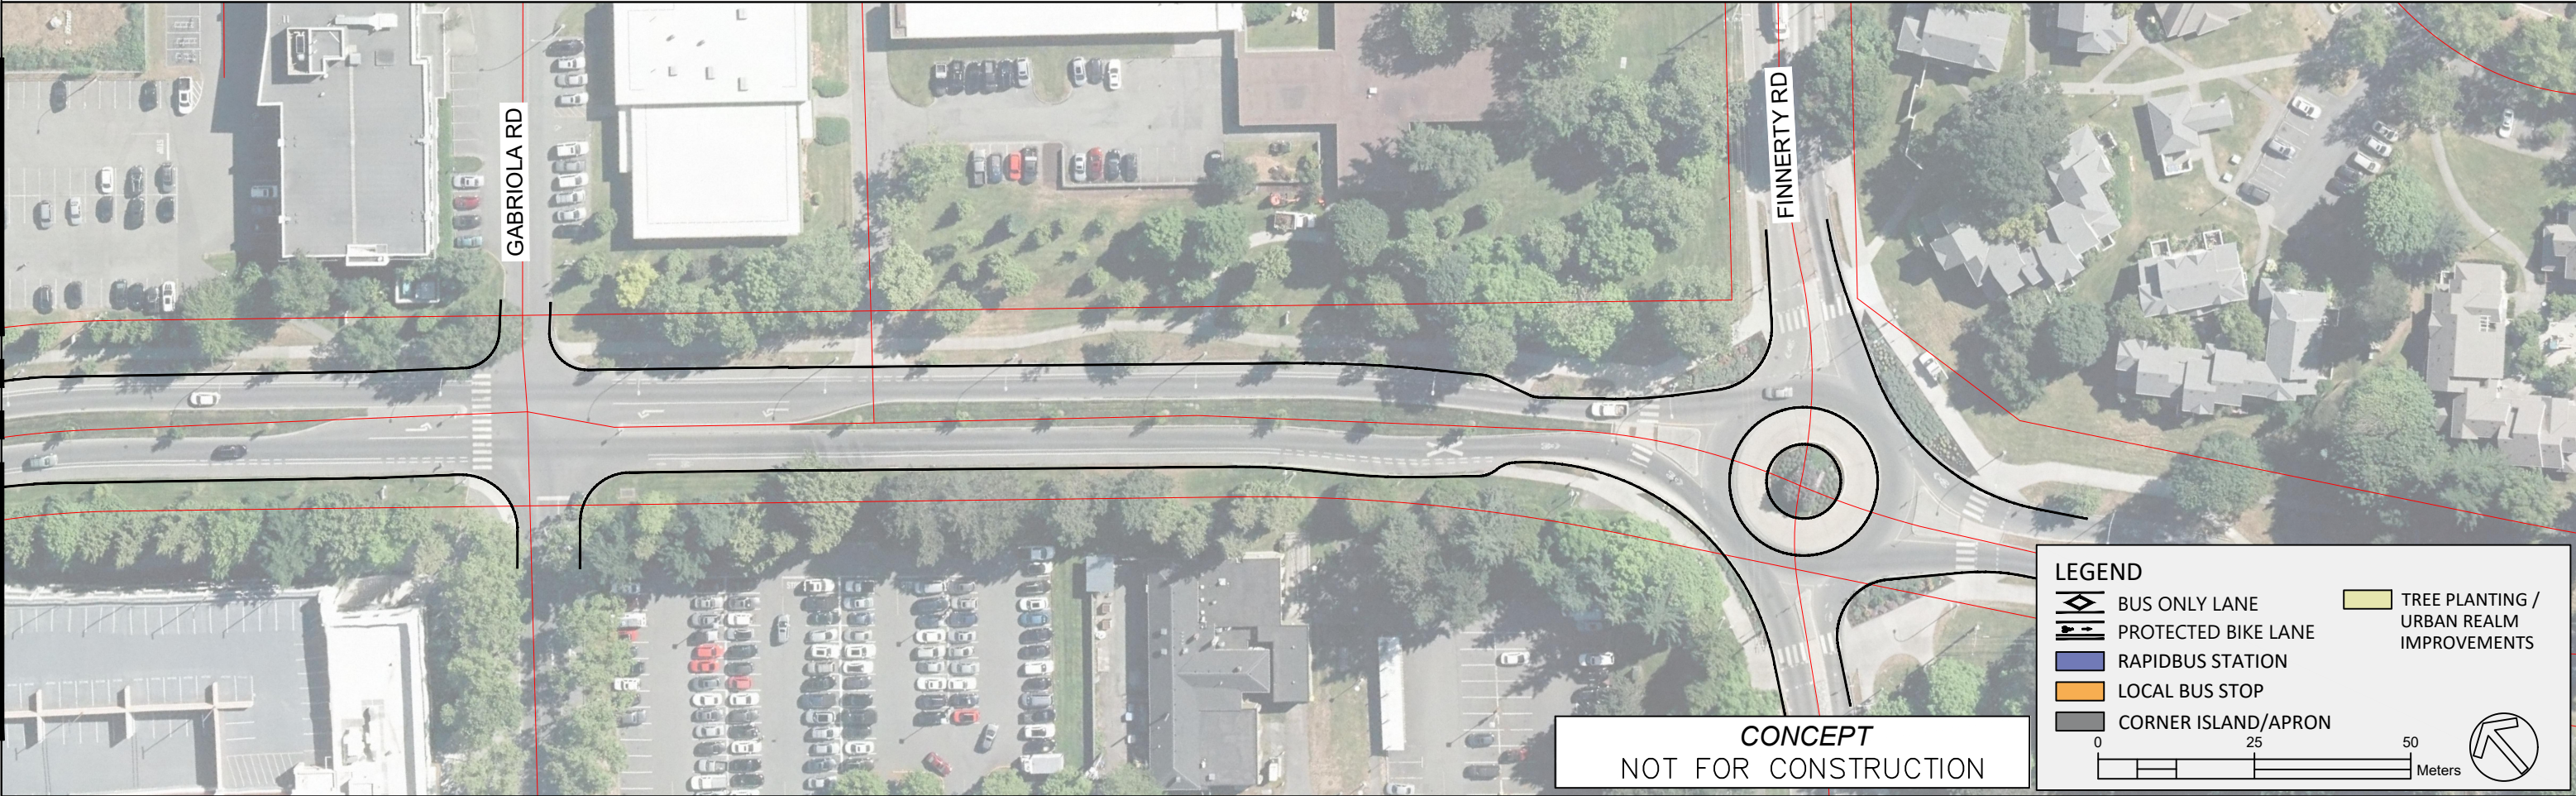

CORRIDOR LAYOUT TRANSITIONS
TO EXISTING PATHWAYS

ADDITIONAL CROSSING OPPORTUNITY TO BE
EXPLORED IN COLLABORATION WITH UVIC.

VIKES WAY

FINNERTY RD

GABRIOLA RD

CONCEPT
NOT FOR CONSTRUCTION

LEGEND

	BUS ONLY LANE		TREE PLANTING / URBAN REALM IMPROVEMENTS
	PROTECTED BIKE LANE		
	RAPIDBUS STATION		
	LOCAL BUS STOP		
	CORNER ISLAND/APRON		

0 25 50 Meters