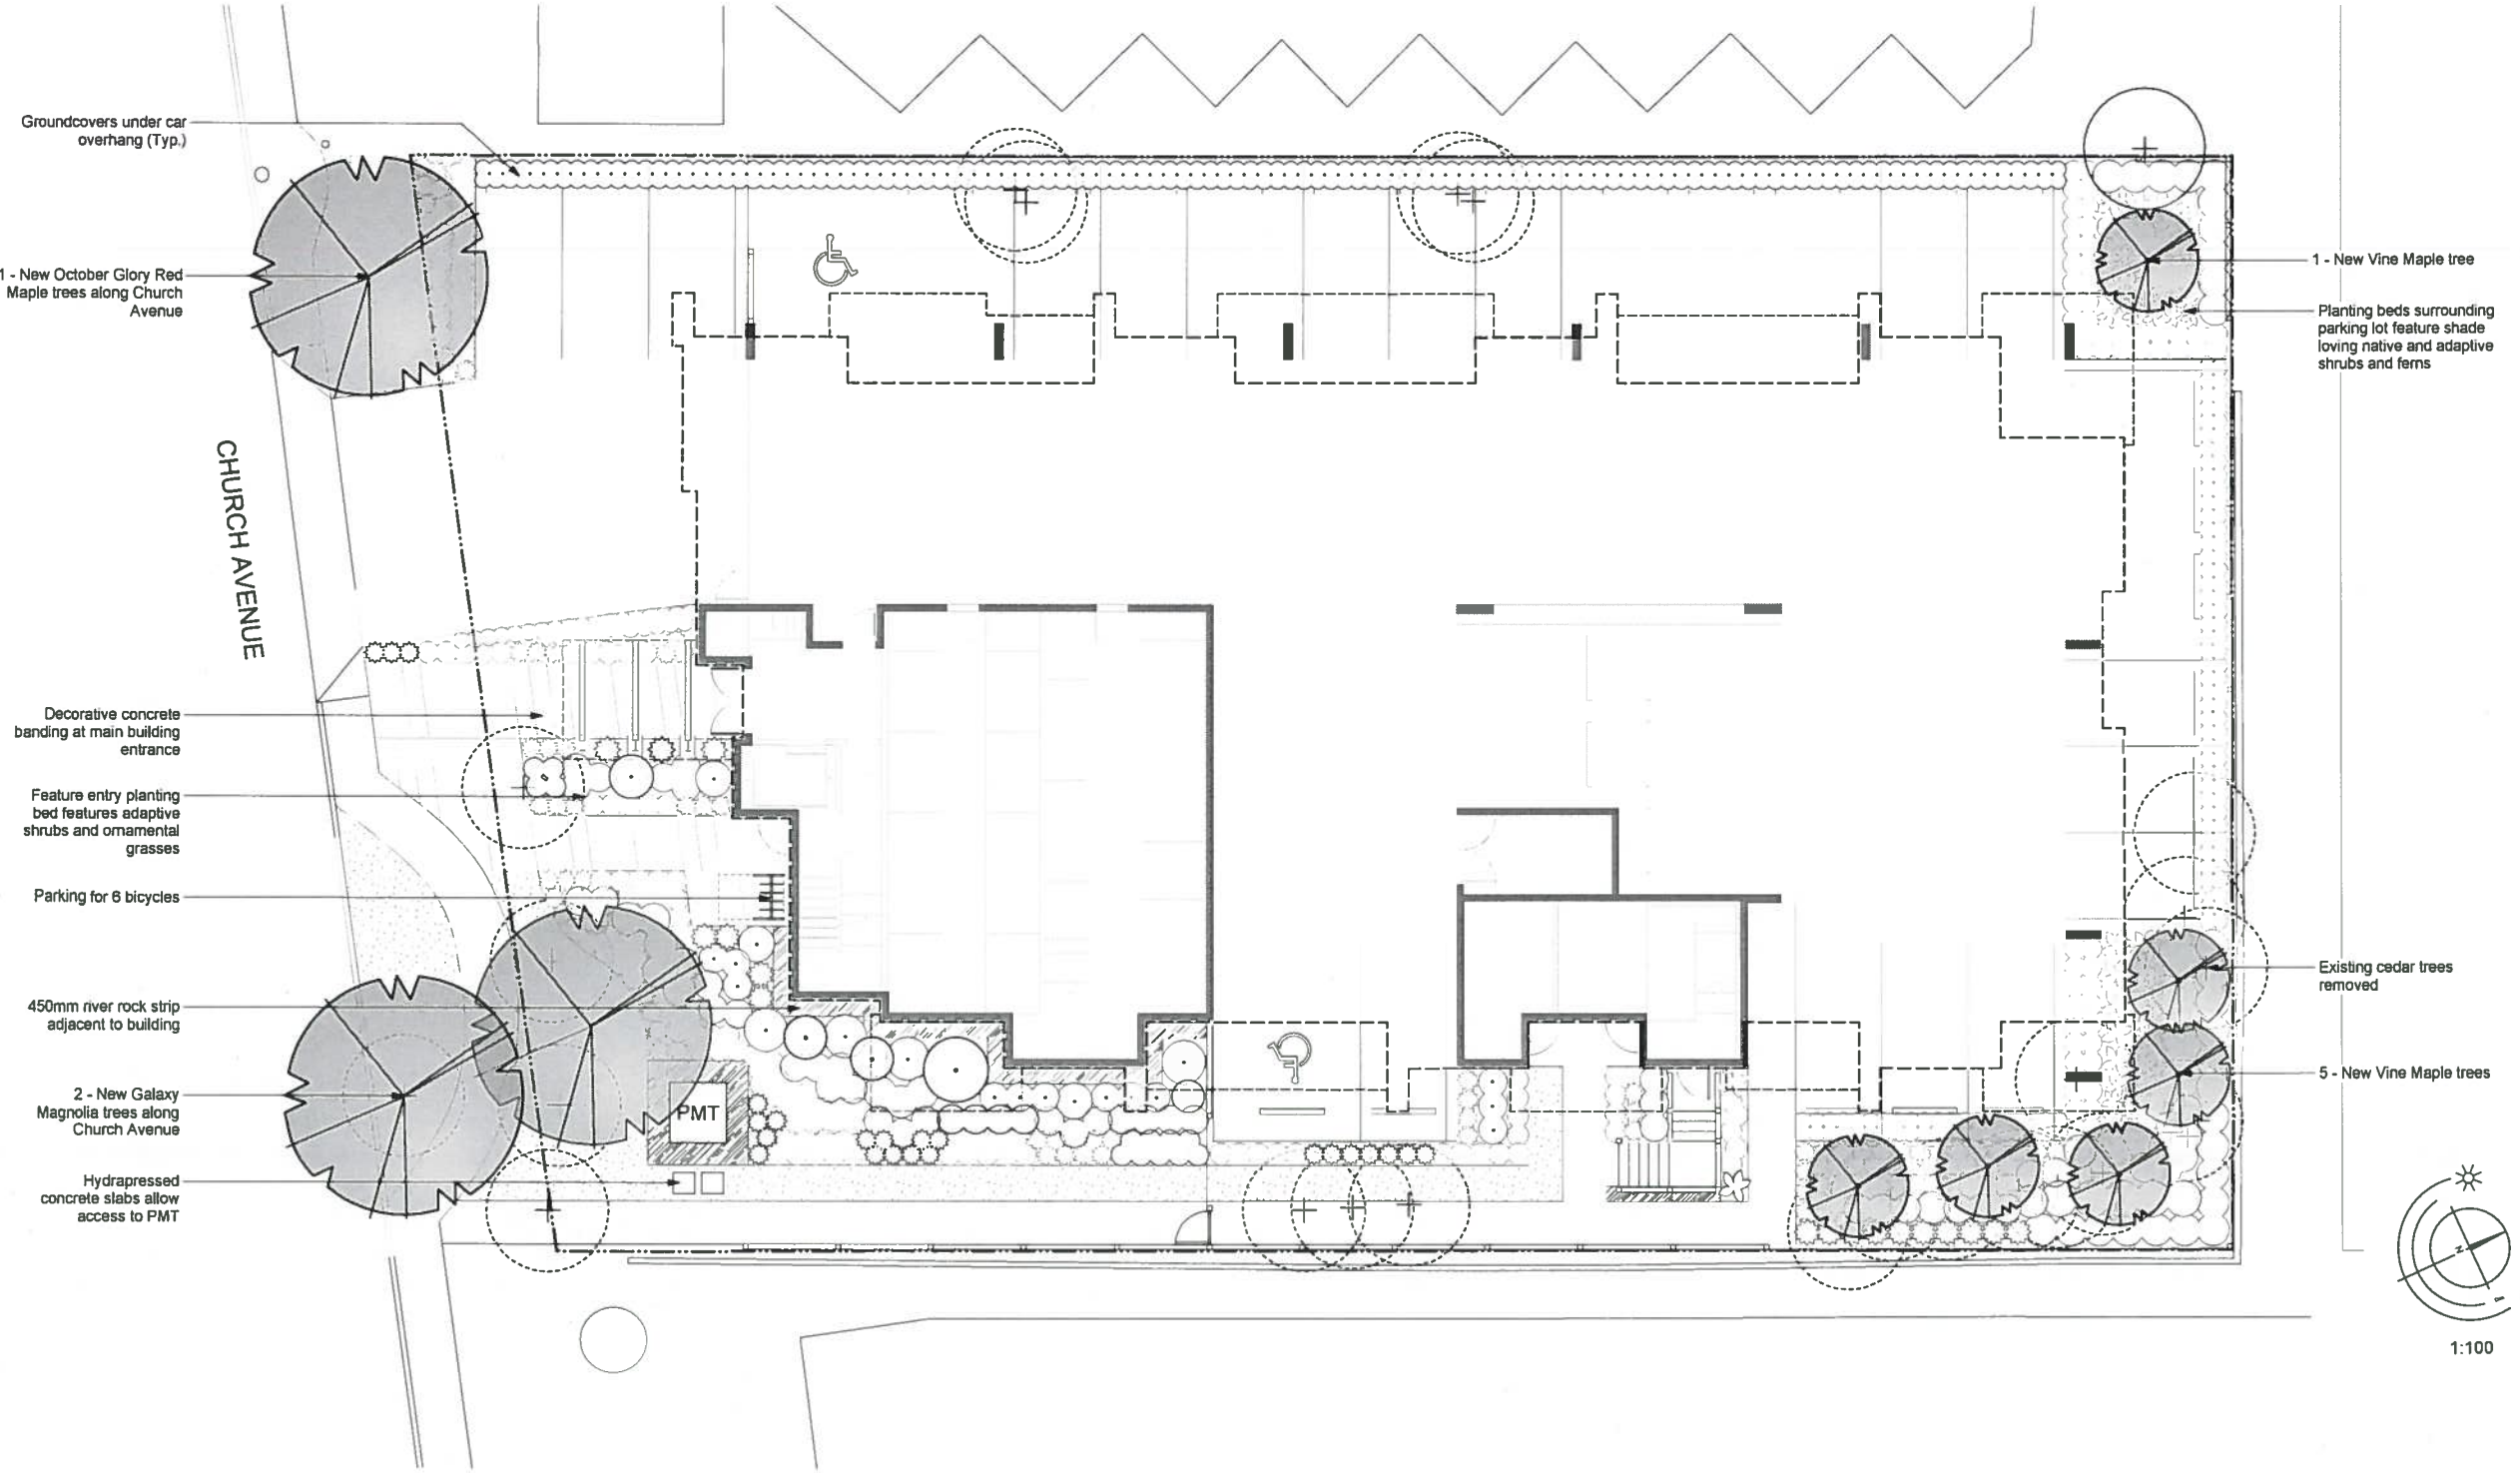

Tree Retention Legend

- Existing Tree Retained
- Existing Tree Removed

Note: All cedar to be stained clear, two coats

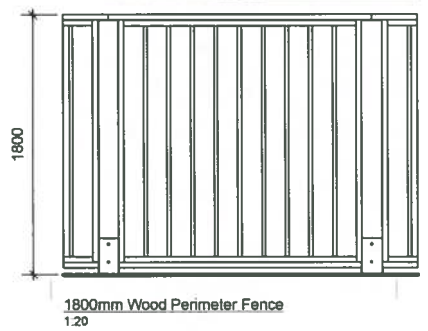

1800mm Wood Perimeter Fence
1:20

Recommended Nursery Stock

Trees
Total: 9

Botanical Name	Common Name	Size
Acer circinatum	Vine Maple	6cm cal; 3 stems
Acer rubrum 'October Glory'	October Glory Red Maple	6cm cal.
Magnolia x 'Galaxy'	Galaxy Magnolia	6cm cal.

Large Shrubs
Total: 55

Botanical Name	Common Name	Size
Hydrangea macrophylla 'Soeur Therese'	Soeur Therese Hydrangea	#5 pot
Mahonia aquifolium	Tall Oregon Grape	#5 pot
Nandina domestica	Heavenly Bamboo	#5 pot
Philadelphus 'Belle Etoile'	Belle Etoile Mock Orange	#5 pot
Rhododendron 'Rosa Mundi'	Rosa Mundi Rhododendron	#5 pot

Medium Shrubs
Total: 75

Botanical Name	Common Name	Size
Azalea 'Snowbird'	Snowbird Azalea	#1 pot
Nandina domestica 'Gulf Stream'	Gulf Stream Heavenly Bamboo	#5 pot
Pieris japonica 'Little Heath'	Pieris 'Little Heath'	#1 pot
Rhododendron 'Fantastica'	Fantastica Rhododendron	#5 pot

Small Shrubs
Total 227

Botanical Name	Common Name	Size
Gaultheria shallon	Salal	#1 pot
Lavandula stoechas 'Otto Quast'	Spanish Lavender	#1 pot
Mahonia repens	Creeping Oregon Grape	#1 pot
Nandina domestica 'Fire Power'	Fire Power Heavenly Bamboo	#1 pot

Perennials, Annuals and Ferns
Total: 171

Botanical Name	Common Name	Size
Blechnum spicant	Deer Fern	#1 pot
Calamagrostis x acutiflora 'Karl Foerster'	Karl Foerster Feather Reed Grass	#1 pot
Helictotrichon sempervirens	Blue Oat Grass	#1 pot
Polystichum munitum	Sword Fern	#1 pot

Groundcovers
Total: 418

Botanical Name	Common Name	Size
Fragaria chiloensis	Coastal Strawberry	#1 pot

Notes:
1. All work to be completed to current BCSLA Landscape Standards
2. All soft landscape to be irrigated with an automatic irrigation system

RECEIVED
NOV 02 2018
PLANNING DEPT.
DISTRICT OF SAANICH

A Sep 27/18 Revised planting

Varsity Mews | Landscape Concept Plan

LADR LANDSCAPE ARCHITECTS
#3-864 Queens Ave. Victoria B.C. V8T 1M5
Phone: (250) 598-0105 Fax: (250) 412-0696

Project No: 1806 Apr-30-18