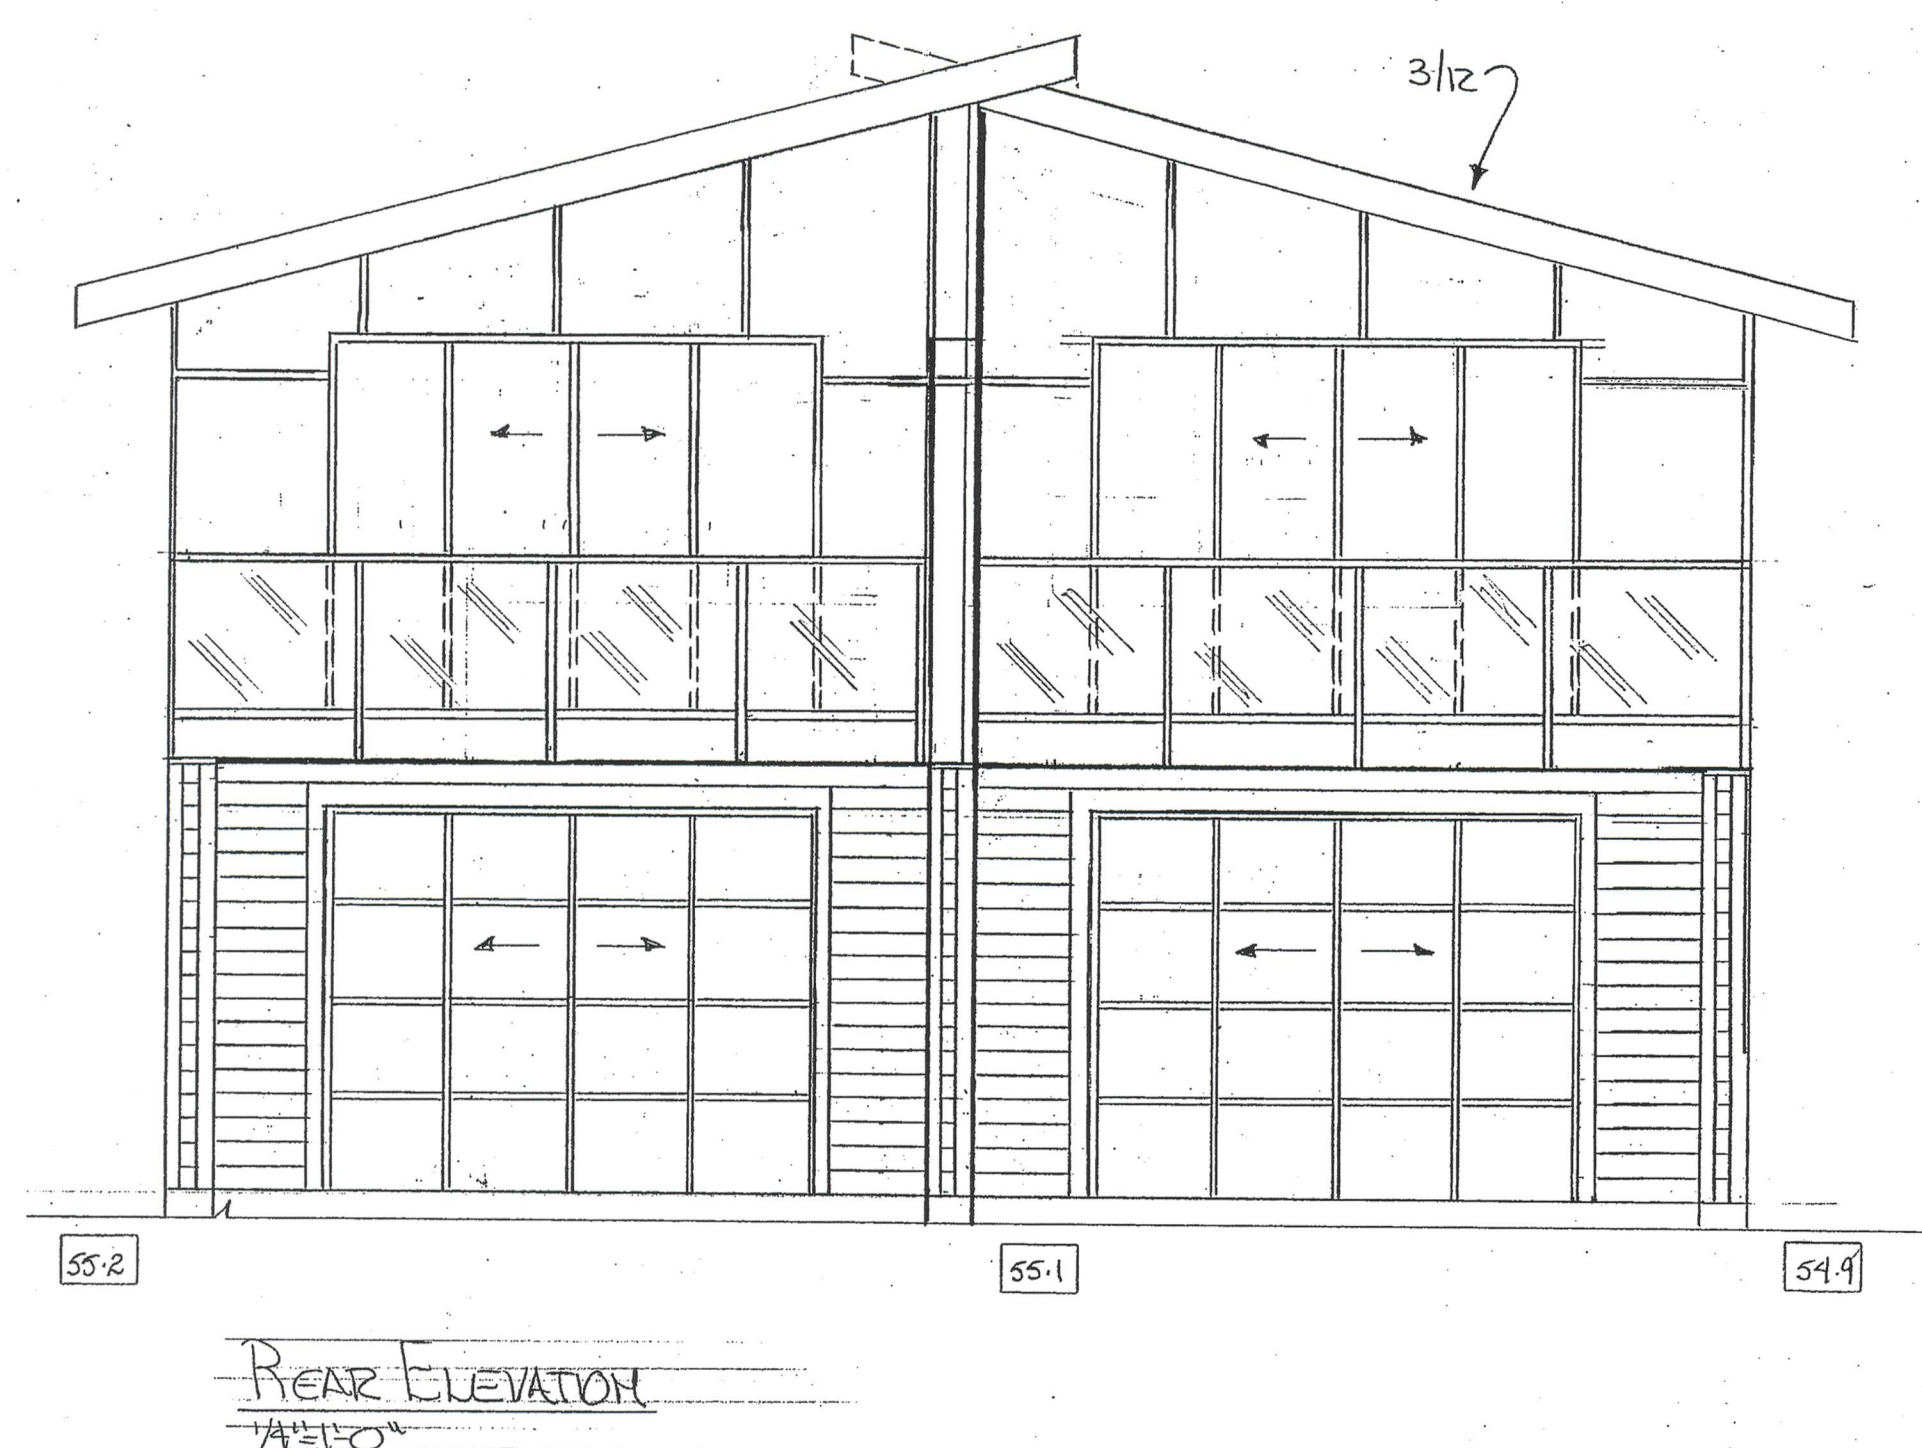
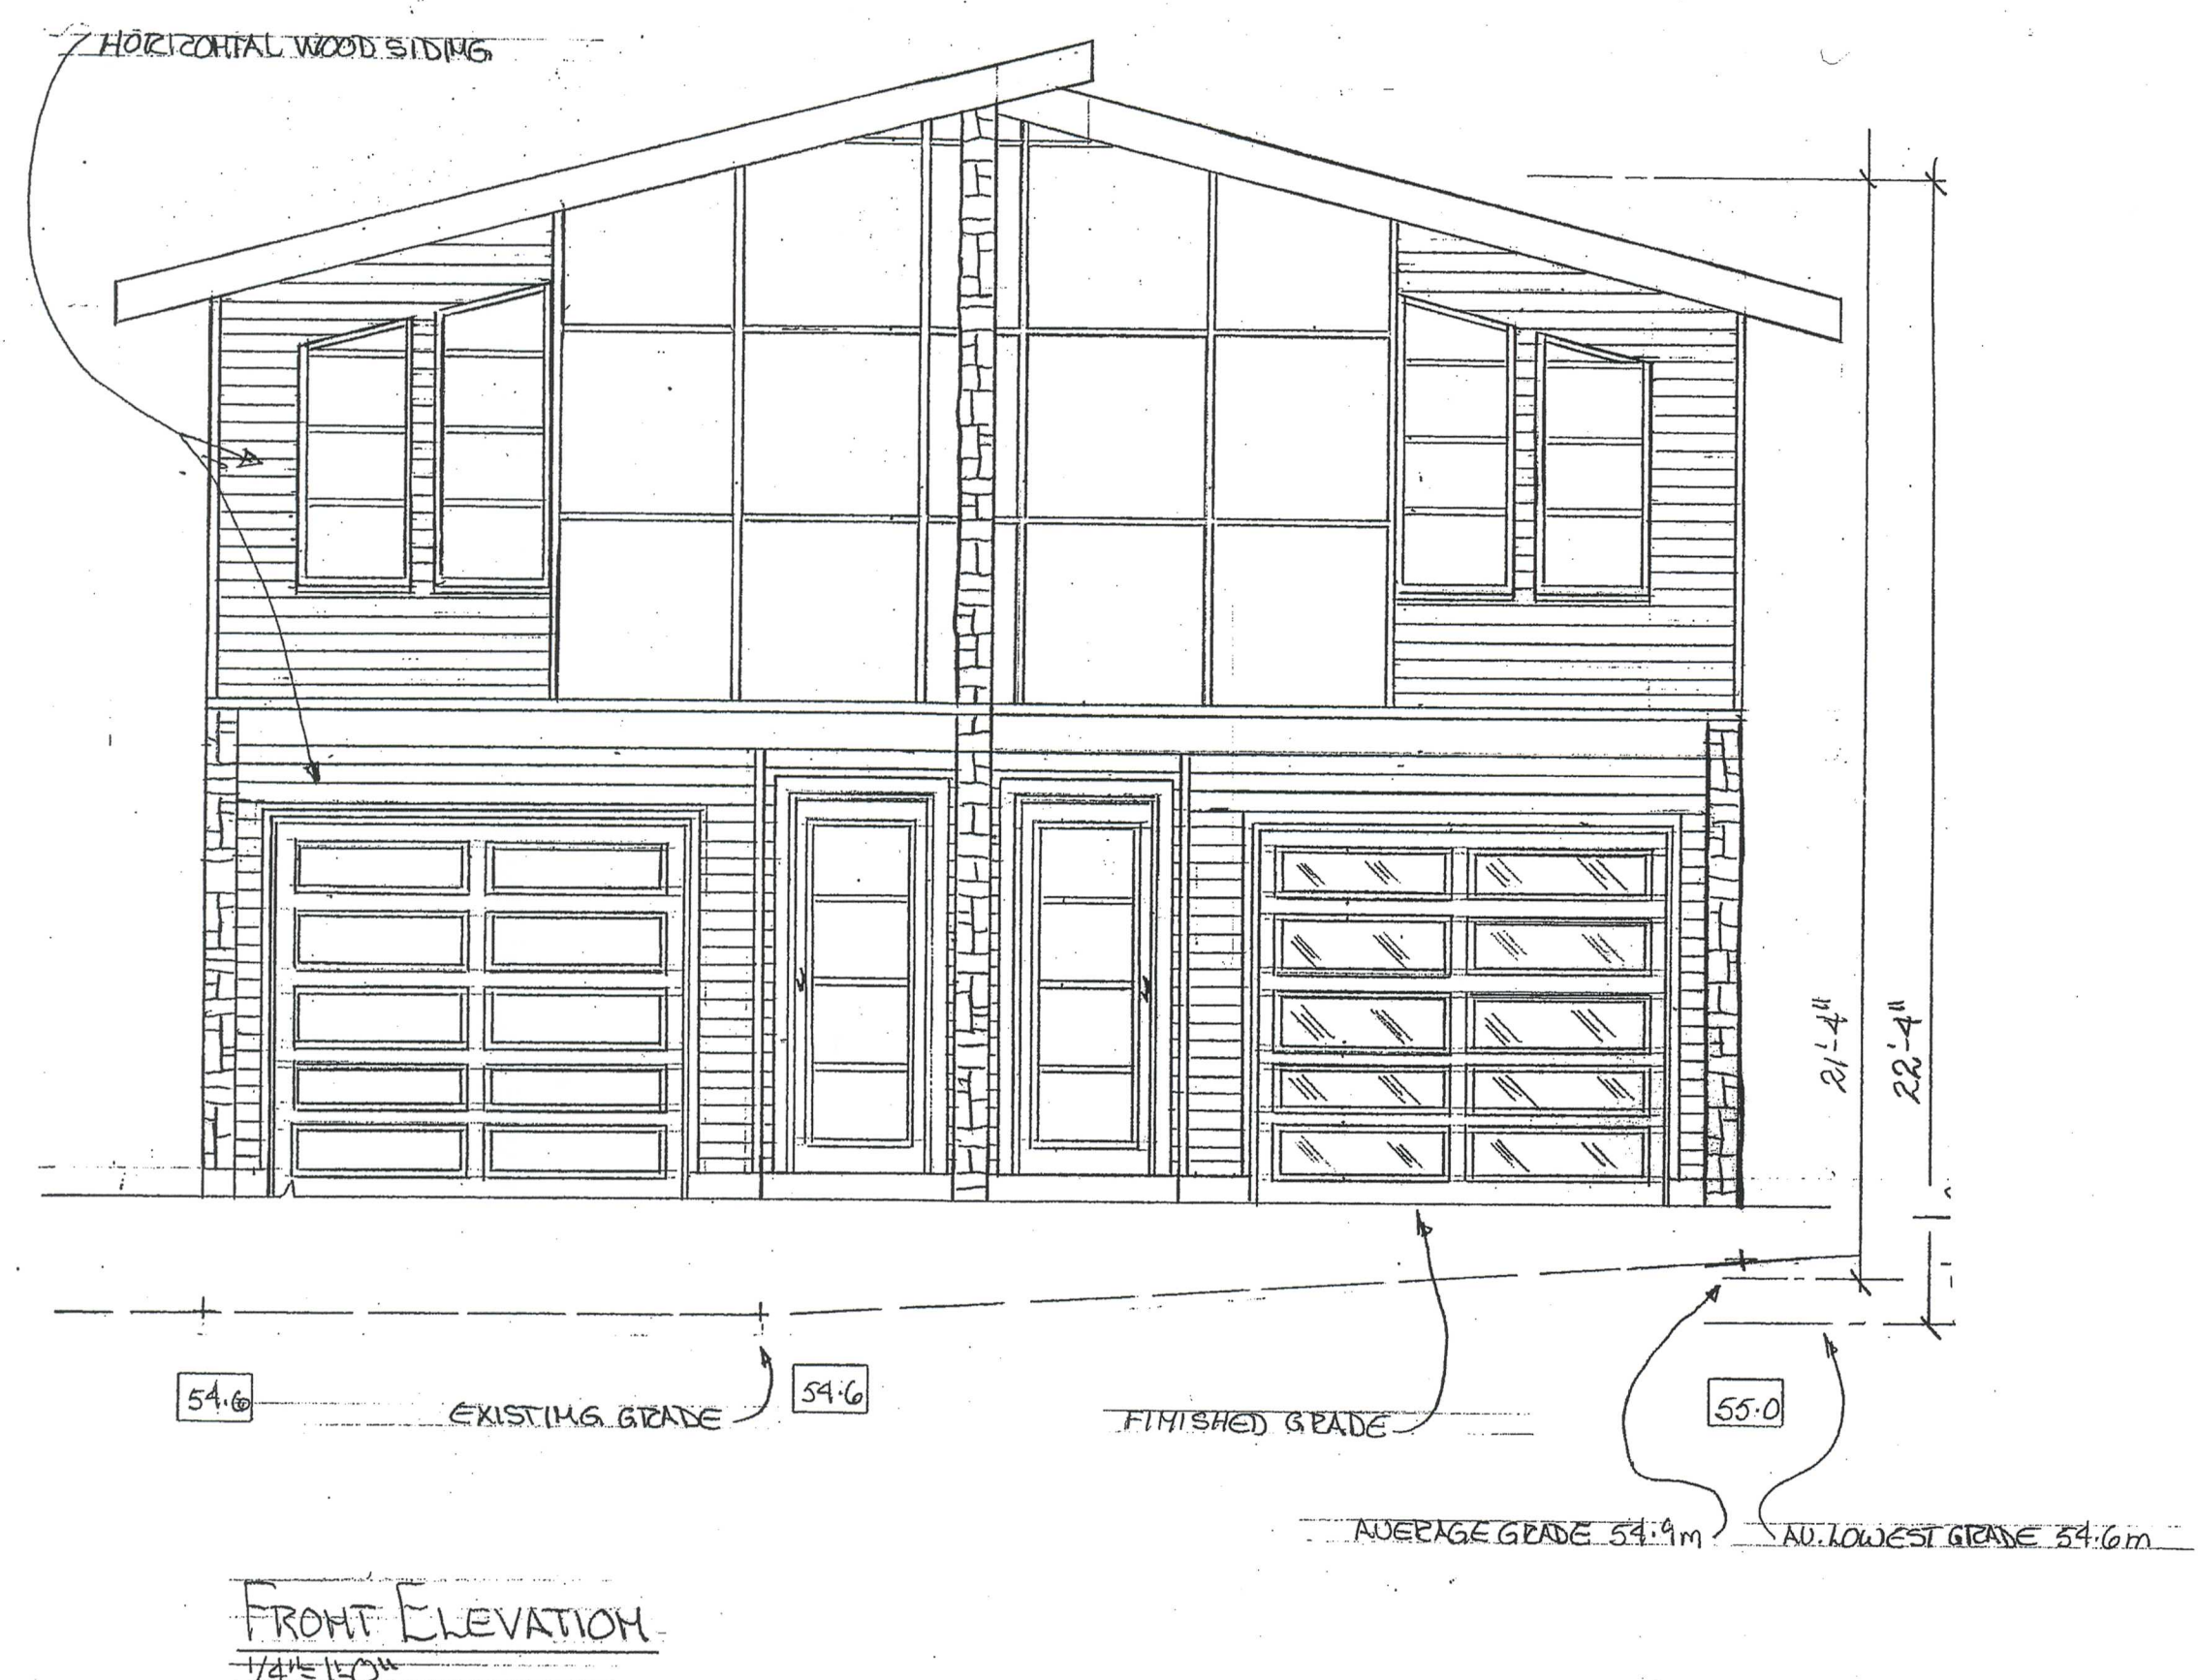


COPYRIGHT

T-Square Designs products and services are protected by Copyright Law. You may not modify, duplicate in any form, rent, lease, loan, distribute or create derivative works based on information provided in whole or in part. Any reproductions or modifications by means now known or hereafter invented, without the express consent of T-Square Designs is strictly prohibited and will be prosecuted to the fullest extent of the law.

KOWMIAR SELLATHURAI		 T-SQUARE DESIGNS RESIDENTIAL DESIGN & CONSULTING	T-SQUARE Design & Consulting designer@telus.net 2850 Lakehurst Drive, Victoria, BC 250-361-5411	
			DATE: _____	DESIGNED BY: <u>SL</u>
			SCALE: <u>AS SHOWN</u>	DRAWN BY: <u>SL</u>
			DRAWING No: <u>7572</u>	

SPATIAL SEPARATIONS:-NORTH AND SOUTH WALLS-glazing only

LIMITING DISTANCE	3.02 m
AREA OF EXPOSED BUILDING FACE	138.64 sq.m.
ALLOWABLE UNPROTECTED OPENINGS	138.64 sq.m. X 1.0
PROPOSED UNPROTECTED OPENINGS	11.64 sq.m

NOTE:

Black powder coated railings on top of retaining walls are not shown so as not to obscure the actual side elevations.


SIDE (SOUTH) ELEVATION
1/4"=1'-0"

CULTURED STONE

SIDE (NORTH) ELEVATION
1/4"=1'-0"

COPYRIGHT

T-Square Designs products and services are protected by Copyright Law. You may not modify, duplicate in any form, rent, lease, loan, distribute or create derivative works based on information provided in whole or in part. Any reproductions or modifications by means now known or hereafter invented, without the express consent of T-Square Designs is strictly prohibited and will be prosecuted to the fullest extent of the law.

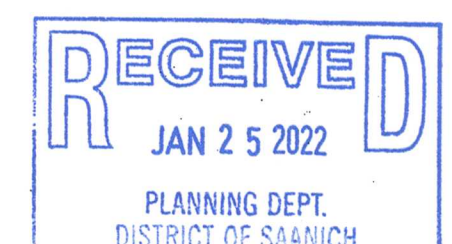

KOWMICH SELLATHURAI

T-SQUARE DESIGNS
RESIDENTIAL DESIGN & CONSULTING

T-SQUARE Design & Consulting 2850 Lakehurst Drive, Victoria, BC		designer@telus.net 250-361-5411
DATE:	DESIGNED BY: D.L.	
SCALE: A5 SKETCH	DRAWN BY: D.L.	
DRAWING No: 4572		