





LEGEND

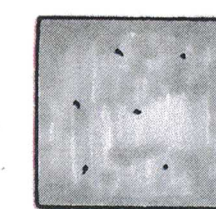


C.I.P. CONCRETE SURFACE
EXPOSED AGGREGATE FINISH




LOOSE PLACED BOULDER
0.6M X 0.6M X 1M

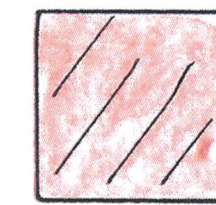


PAVERSTONE SURFACE

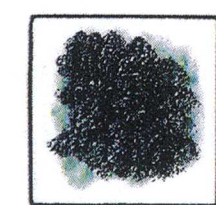

MIXED PLANTING AREA

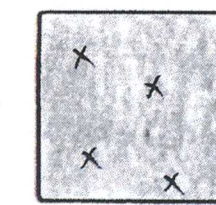

PERMEABLE SURFACE
CRUSHED SCREENINGS

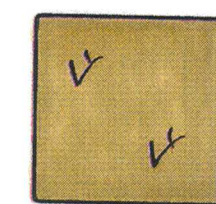

LAWN AREA

PLANT LIST

TREES

1	AC	ACER PALMATUM DISSECTUM 'CRIMSON QUEEN'
1	AS	ACER PALMATUM 'SANGO KAKO'
1	PP	PARROTIA PERSICA 'RUBY VASE'

CRIMSON QUEEN JAPANESE MAPLE	#15
CORAL BARK JAPANESE MAPLE	#15
PERSIAN IRONWOOD	5cm CAL

SHRUBS & GRASSES & GROUND COVER

24	BS	BLECHNUM SPICANT
12	CT	CAREX TESTACEA 'PRAIRIE FIRE'
30	HS	ERICA X DARLEYENSIS 'SILBERSCHMELZE'
13	LH	LAVANDULA ANGUSTIFOLIA 'HIDCOTE'
30	ON	OPHIPOGON PLANISCAPUS 'NIGRESCENS'
1	RA	RHODODENDRON - ASSORTED
60	TP	THYMUS 'PSEUDOLANUGINOSUS'

DEER FERN	#1
ORANGE NEWZEALAND SEDGE	#1
WHITE HEATHER	#1
ENGLISH LAVENDER	#1
BLACK MONDO GRASS	#1
RHODODENDRON	#5
WOOLLY THYME	10cm

NOTES


DRAWING NOT TO BE SCALED - OWNER MUST VERIFY ALL DIMENSIONS, DATUMS, AND LEVELS PRIOR TO COMMENCEMENT OF WORK

ALL BUILDING LAYOUT, SETBACK DIMENSIONS, ALL SURVEY INFORMATION (INCLUDING BASE GEODETIC ELEVATIONS) SUPPLIED BY SUMMIT LAND SURVEYING

PLANTING MATERIAL, INSTALLATION, AND MAINTENANCE TO CONFORM TO BCSLA/BCLNA STANDARD

ALL GROWING MEDIUM IN SHRUB BEDS TO BE MIN. 450 MM IN DEPTH, LAWN AREAS TO BE MIN. 150 MM IN DEPTH

ALL GROWING MEDIUM TO COMPLY TO BCSLA/BCLNA STANDARD DESIGNATION "1P-LEVEL 1 WELL GROOMED AREAS"

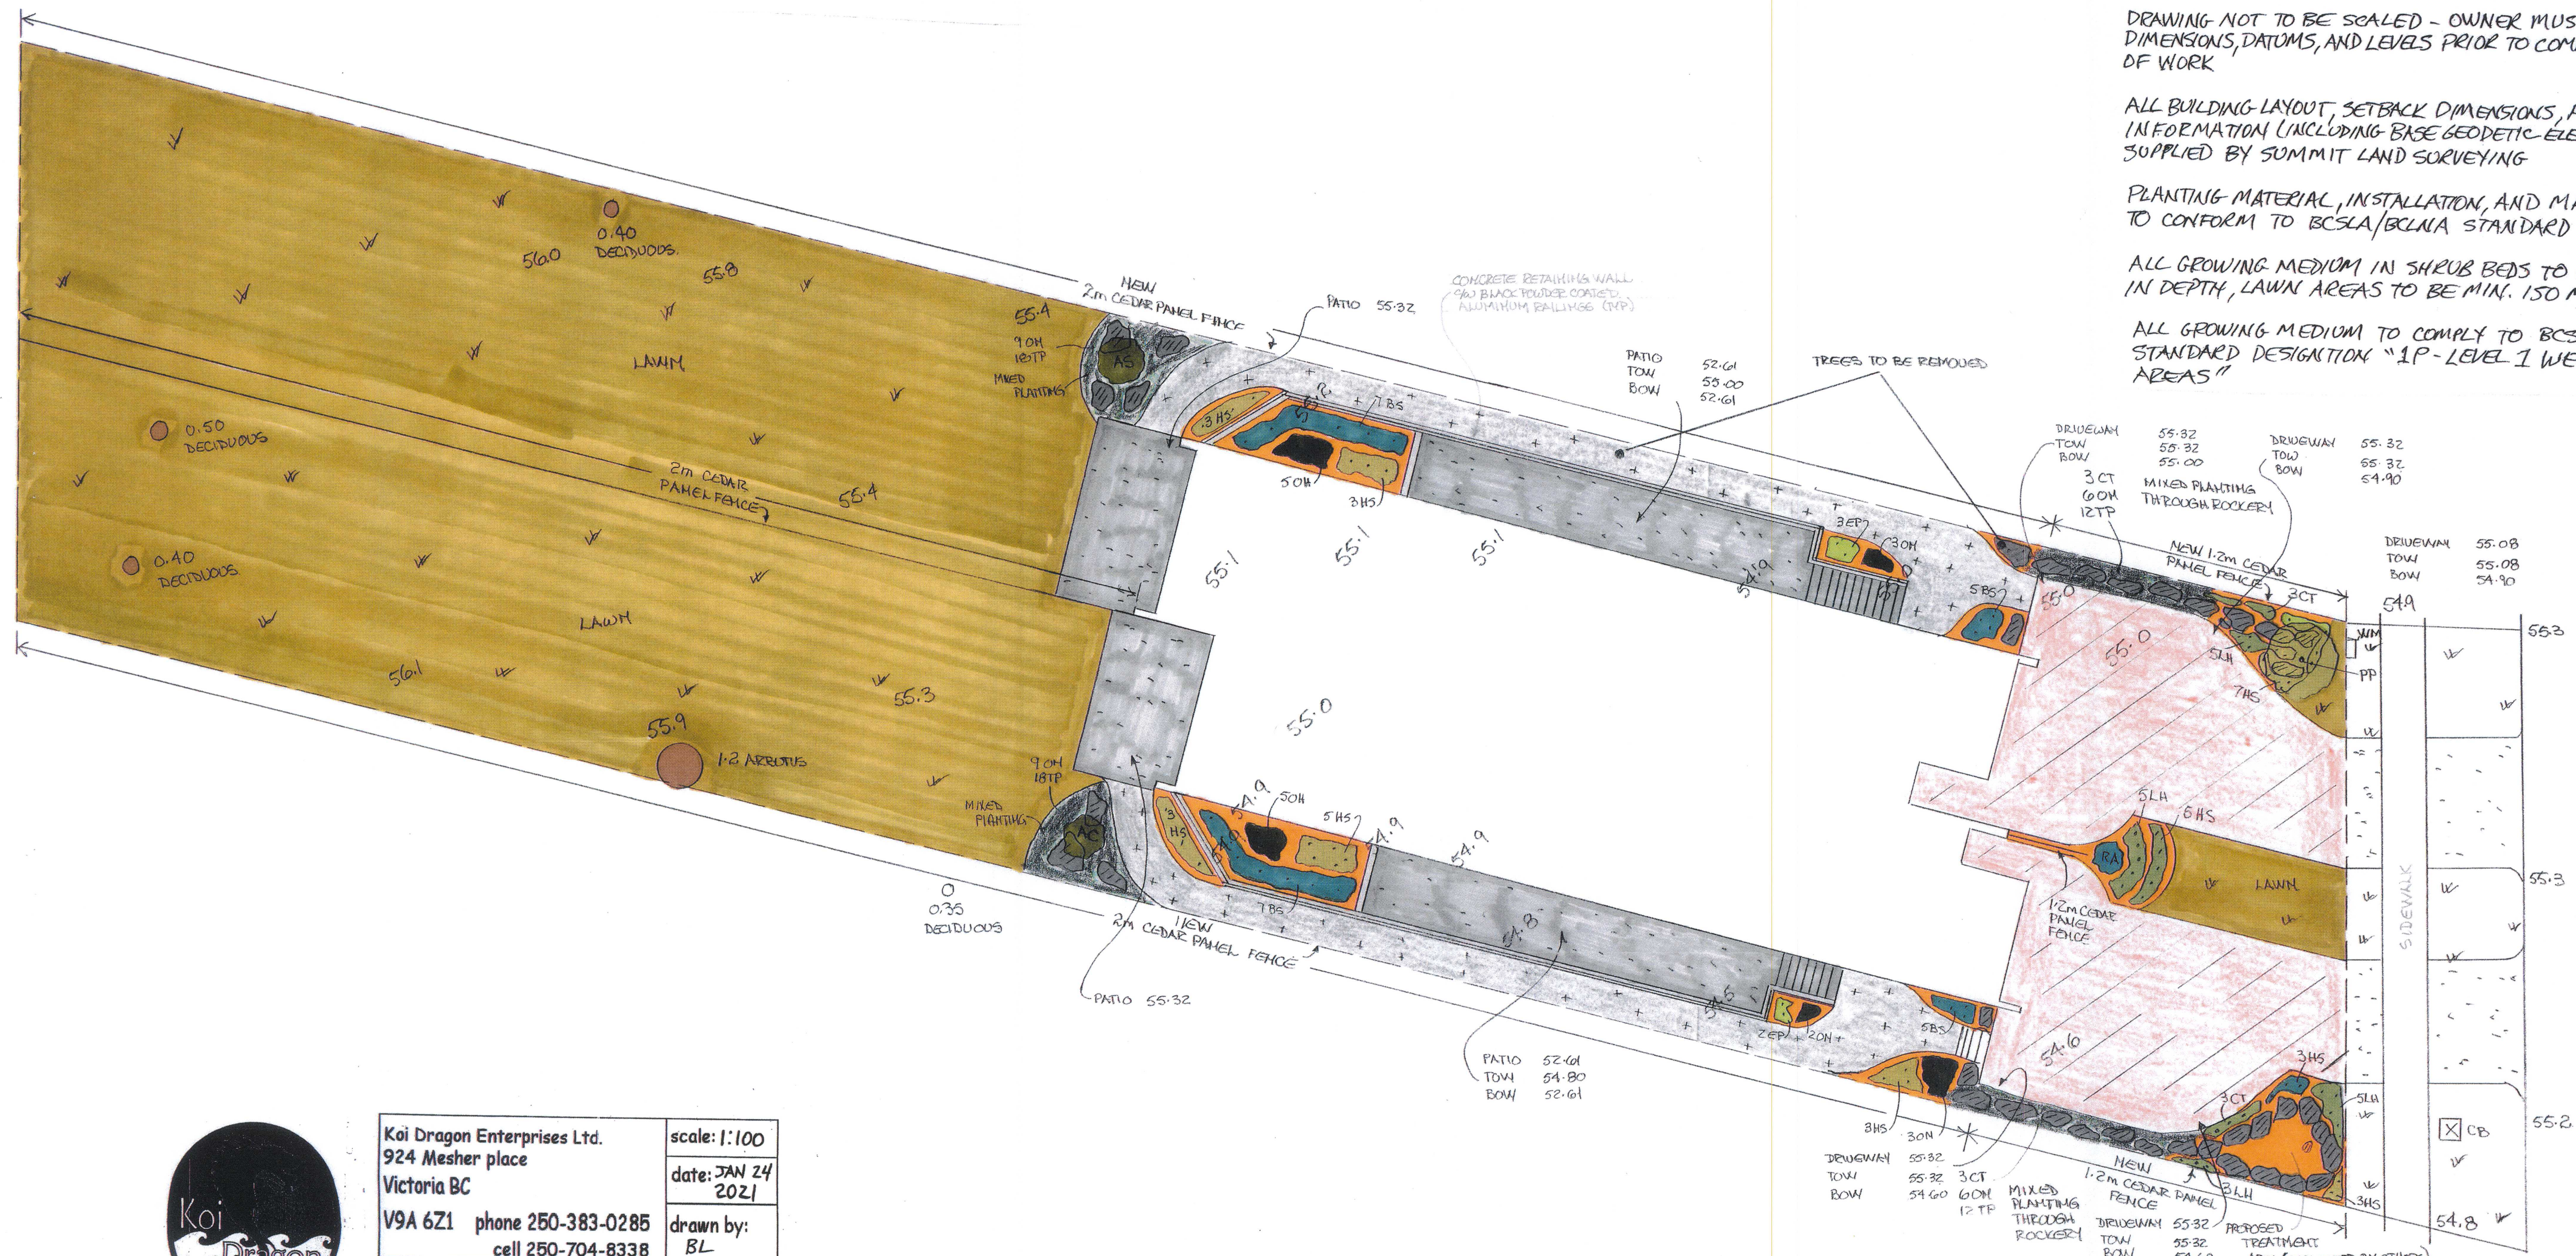

Koi Dragon Enterprises Ltd.
924 Mesher place
Victoria BC
V9A 6Z1 phone 250-383-0285
cell 250-704-8338
proposed landscape for: 3510 MAPLEWOOD RD.

scale: 1:100
date: JAN 24 2021
drawn by: BL

