PLANT LIST - 3684 SAANICH RD

ID	QTY.	LATIN NAME	COMMON NAME	SIZE	EXAMPLE
PL1	4	RHODODENDRON FERRUGINEUM	RHODODENDRON	3 GAL.	
PL2	12	CHOISYA TERNATA	MEXICAN ORANGE FLOWER	1-2 GAL.	
PL3	20-24	CAREX OSHIMENSIS "EVERGOLD"	JAPANESE SEDGE	1-2 GAL.	
TR1	3	MAGNOLIA X SOULANGIANA	MAGNOLIA "GALAXY"	20 GAL.	
TR2	5	CORNUS FLORIDA	FLOWERING DOGWOOD	20 GAL.	

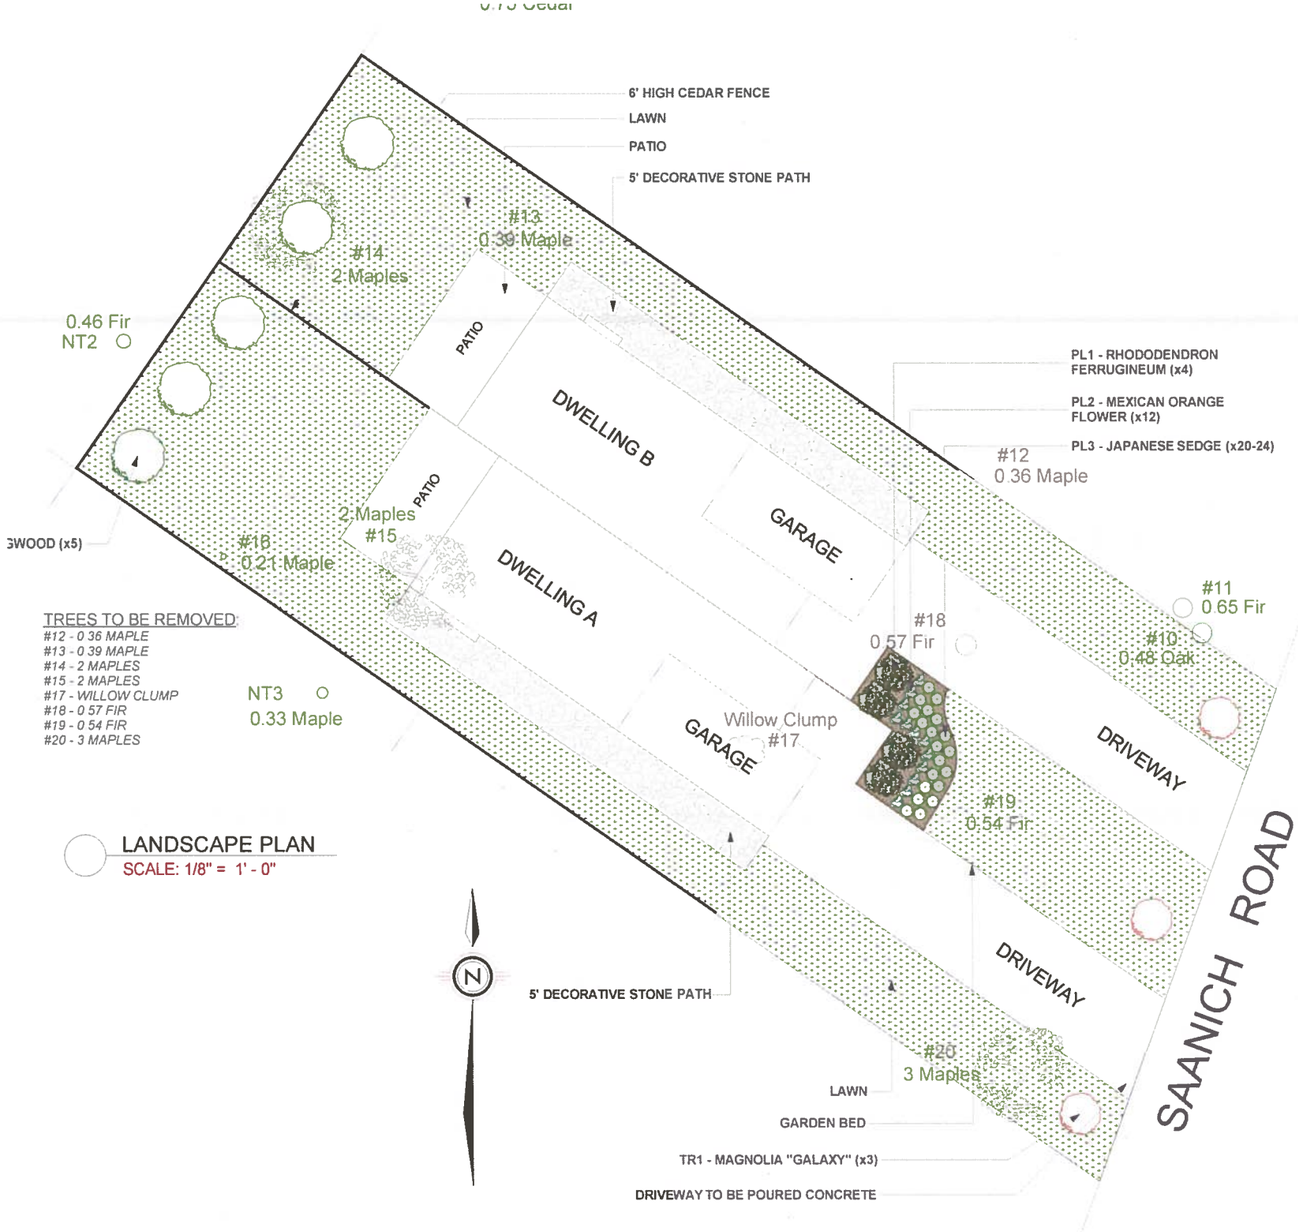

LANDSCAPE PLAN
SCALE: 1/8" = 1' - 0"

CUSTOMER: TEKLOCH HOMES LTD.
ADDRESS: LOT 27, 3684 SAANICH ROAD, SAANICH

DRAWING NAME: LANDSCAPE PLAN
DRAWING SCALE: 1/8"=1'-0"

ISSUE DATE: SEPT. 13, 2019
DRAWN BY: KYLE LEGGETT

JAVA DESIGNS
WHERE LINES ON PAPER BECOME WALLS ON SITE
PH 250.590.2468 FX 250.590.4577 www.javadesigns.ca

SHEET NUMBER
A5

RECEIVED
SEP 24 2019
PLANNING DEPT.
DISTRICT OF SAANICH