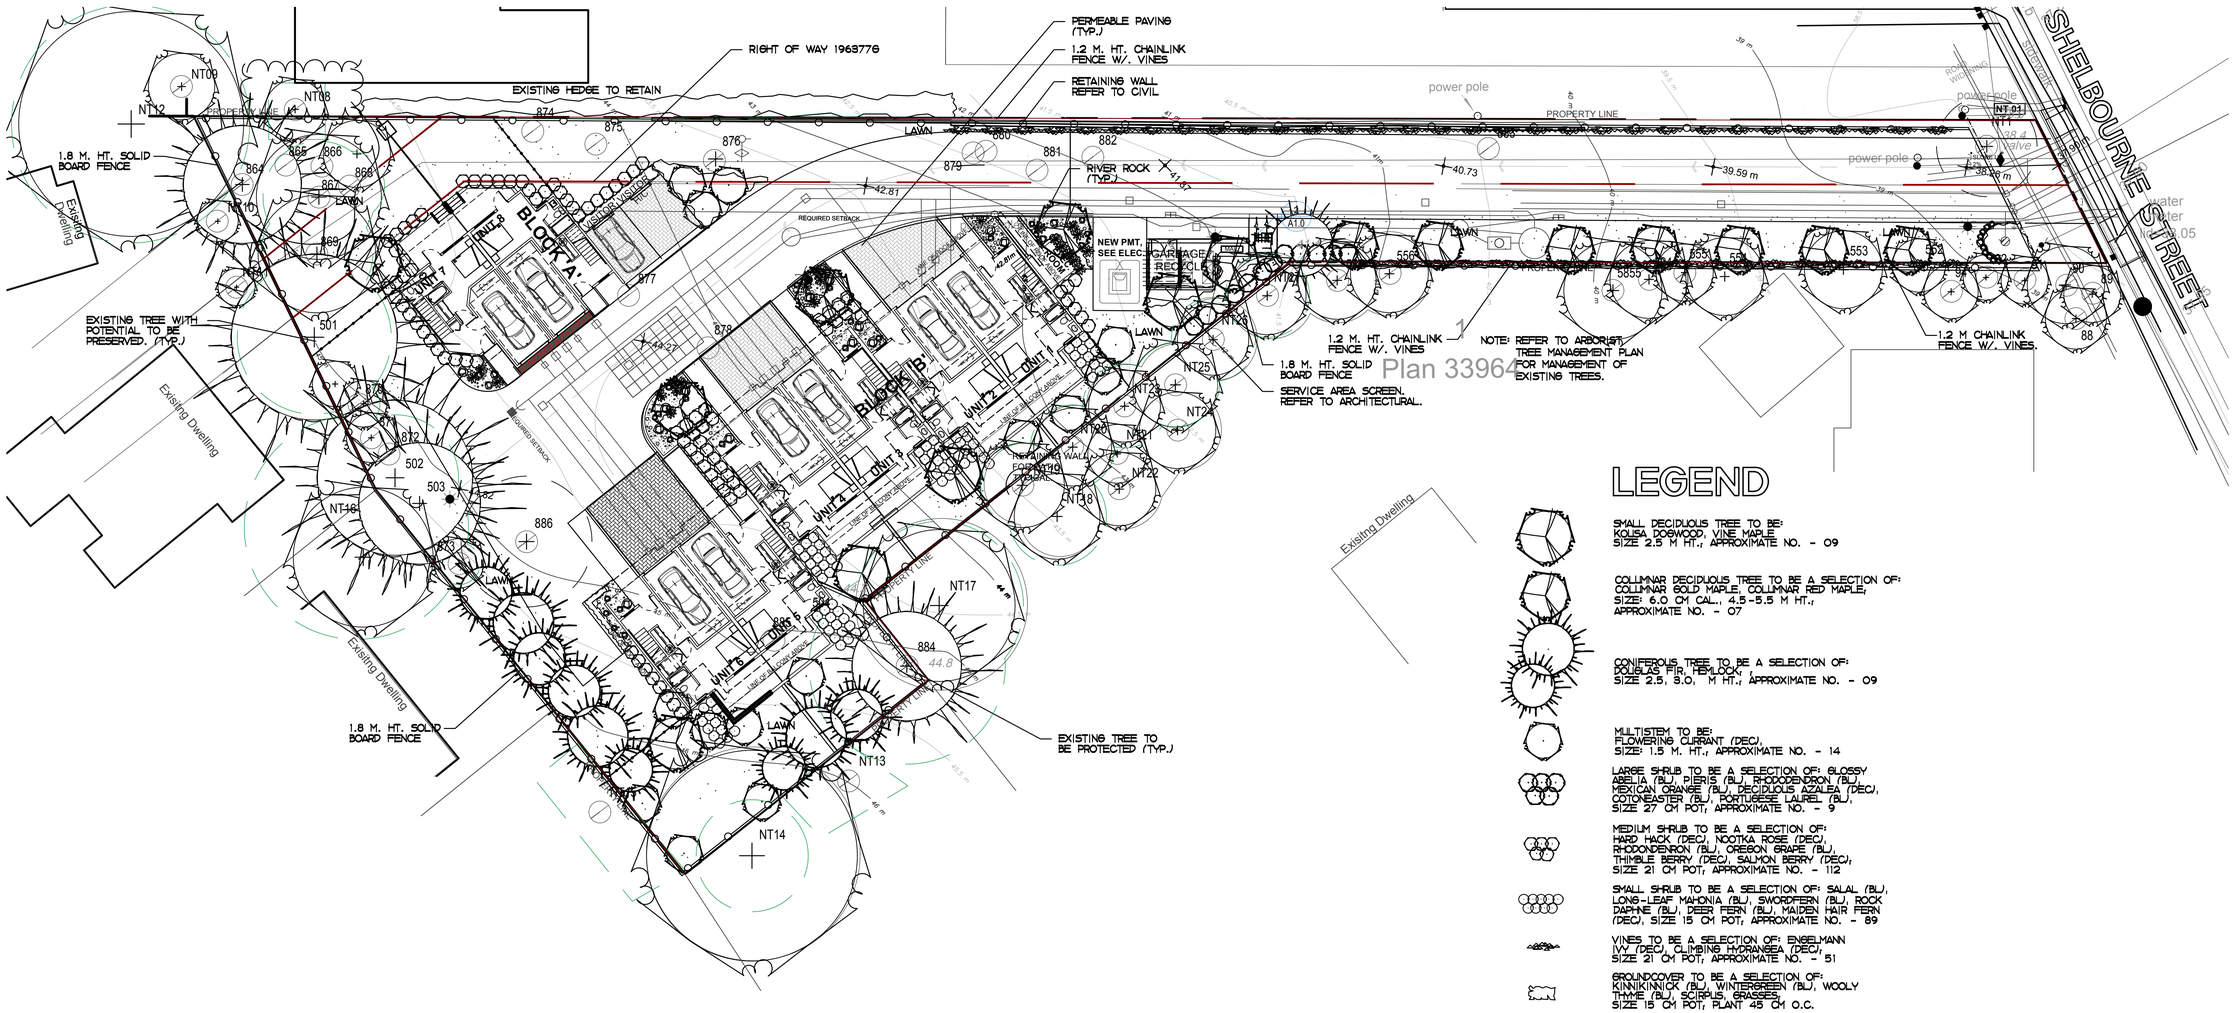
SHELBOURNE STREET
PROPERTY LINE
RIGHT OF WAY 1963776
EXISTING HEDGE TO RETAIN
PERMEABLE PAVING (TYP.)
1.2 M. HT. CHAINLINK FENCE W/. VINES
RETAINING WALL REFER TO CIVIL
RIVER ROCK (TYP.)
1.8 M. HT. SOLID BOARD FENCE
Existing Dwelling
EXISTING TREE WITH POTENTIAL TO BE PRESERVED. (TYP.)
BLOCK 'A'
BLOCK 'B'
UNIT 1
UNIT 2
UNIT 3
UNIT 4
UNIT 5
UNIT 6
UNIT 7
UNIT 8
GARAGE
RECYCLE
NEW PMT. SEE ELEC.
LAWN
REQUIRED SETBACK
1.2 M. HT. CHAINLINK FENCE W/. VINES
1.8 M. HT. SOLID BOARD FENCE
SERVICE AREA SCREEN. REFER TO ARCHITECTURAL.
NOTE: REFER TO ARBORIST TREE MANAGEMENT PLAN FOR MANAGEMENT OF EXISTING TREES.
1.2 M CHAINLINK FENCE W/. VINES.
EXISTING TREE TO BE PROTECTED (TYP.)
power pole
power pole
power pole
water
water
NT01
NT08
NT09
NT10
NT11
NT12
NT13
NT14
NT16
NT17
NT18
NT19
NT20
NT21
NT22
NT23
NT24
NT25
NT26
NT27
NT28
501
502
503
553
554
555
556
557
5555
874
875
876
877
878
879
880
881
882
883
884
885
886
