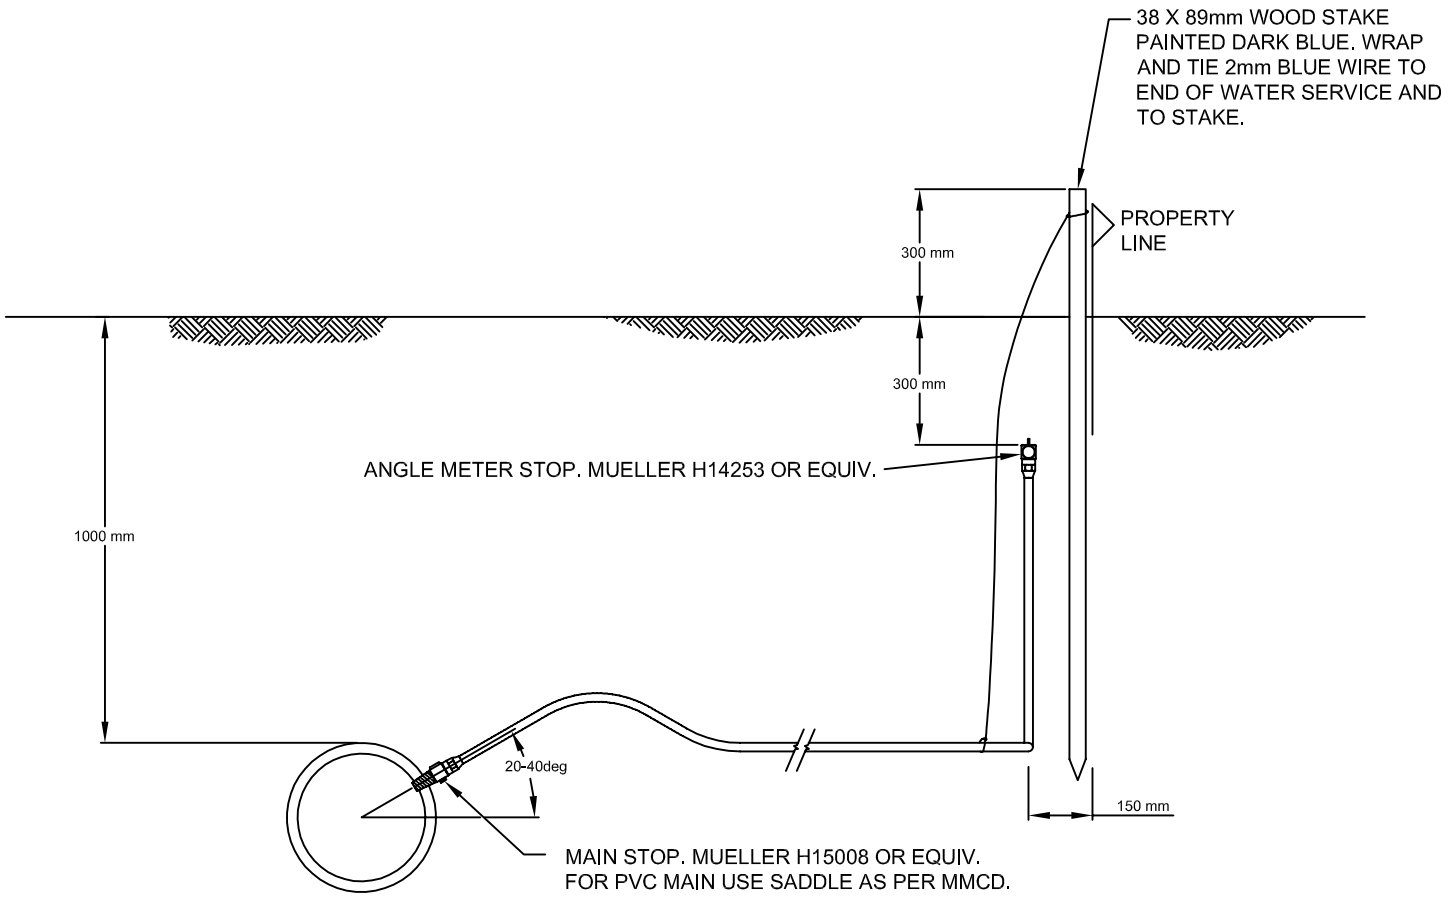

PROFILE

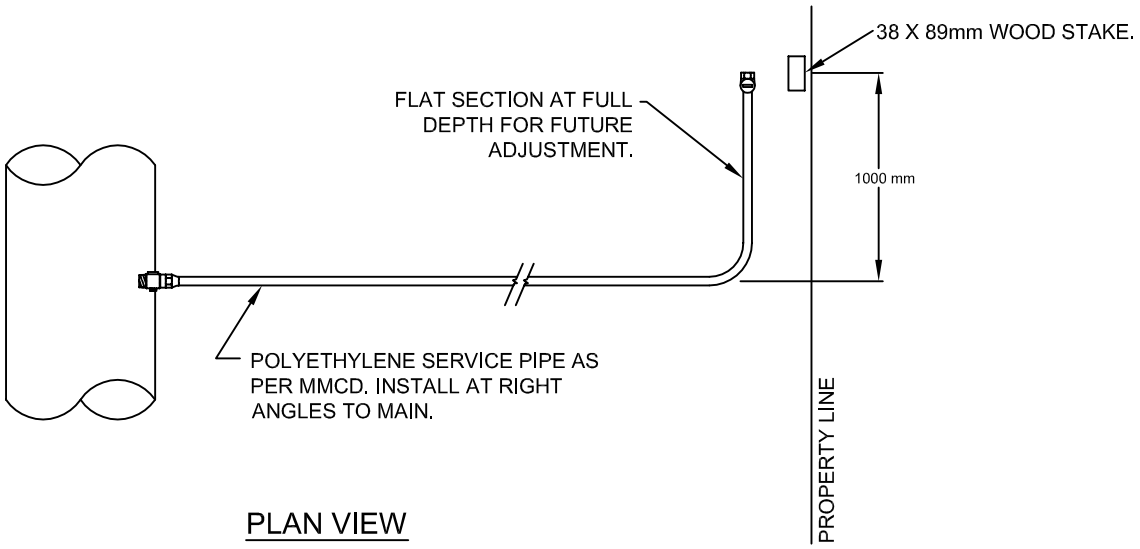

PLAN VIEW